




ROSA PARKS BLVD. (12TH) 120 FT. WD.

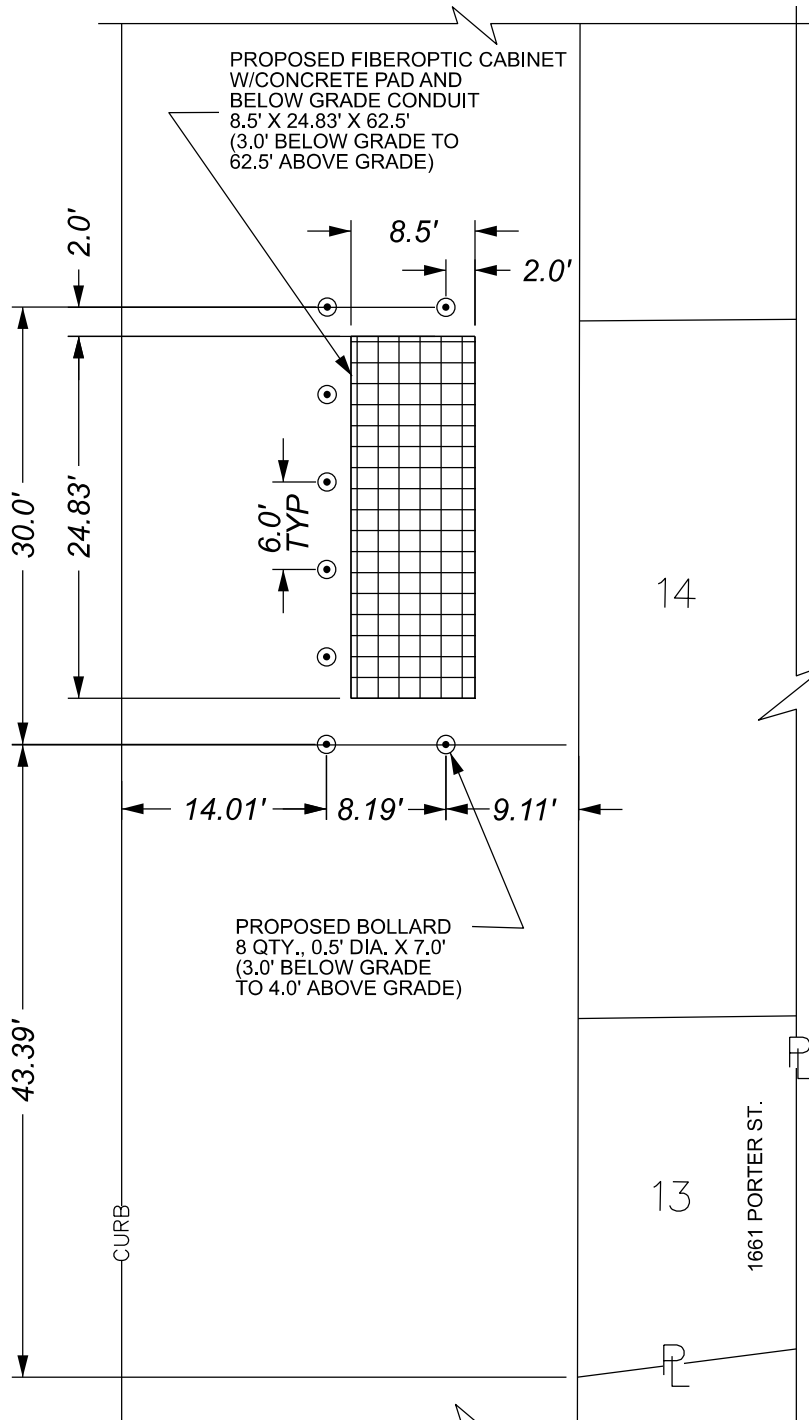

TENTH ST. 50 FT. WD.
EASEMENT

14

13


1661 PORTER ST.

ABBOTT ST. 60 FT. WD.

● - REQUEST ENCROACHMENT
(FOR BOLLARDS)

■ - REQUEST ENCROACHMENT
(FOR FIBER OPTIC UTILITY CABINET)

(FOR OFFICE USE ONLY)

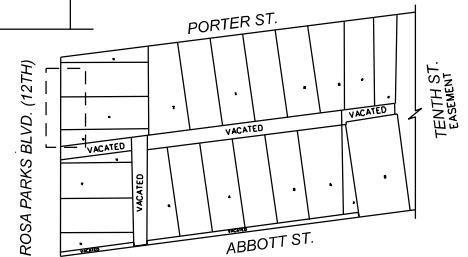

CARTO 18 A

DRAWN BY	LC	REQUEST ENCROACHMENTS INTO ROSA PARKS BLVD. (12TH) BETWEEN PORTER ST. AND ABBOTT ST. ON THE WEST SIDE OF 1661 PORTER ST.	CITY OF DETROIT
DATE	05/18/2026		CITY ENGINEERING DIVISION
CHECKED	AP		MAPS & RECORDS BUREAU
APPROVED	GE		JOB NO. 26-42
			DRWG.NO.