



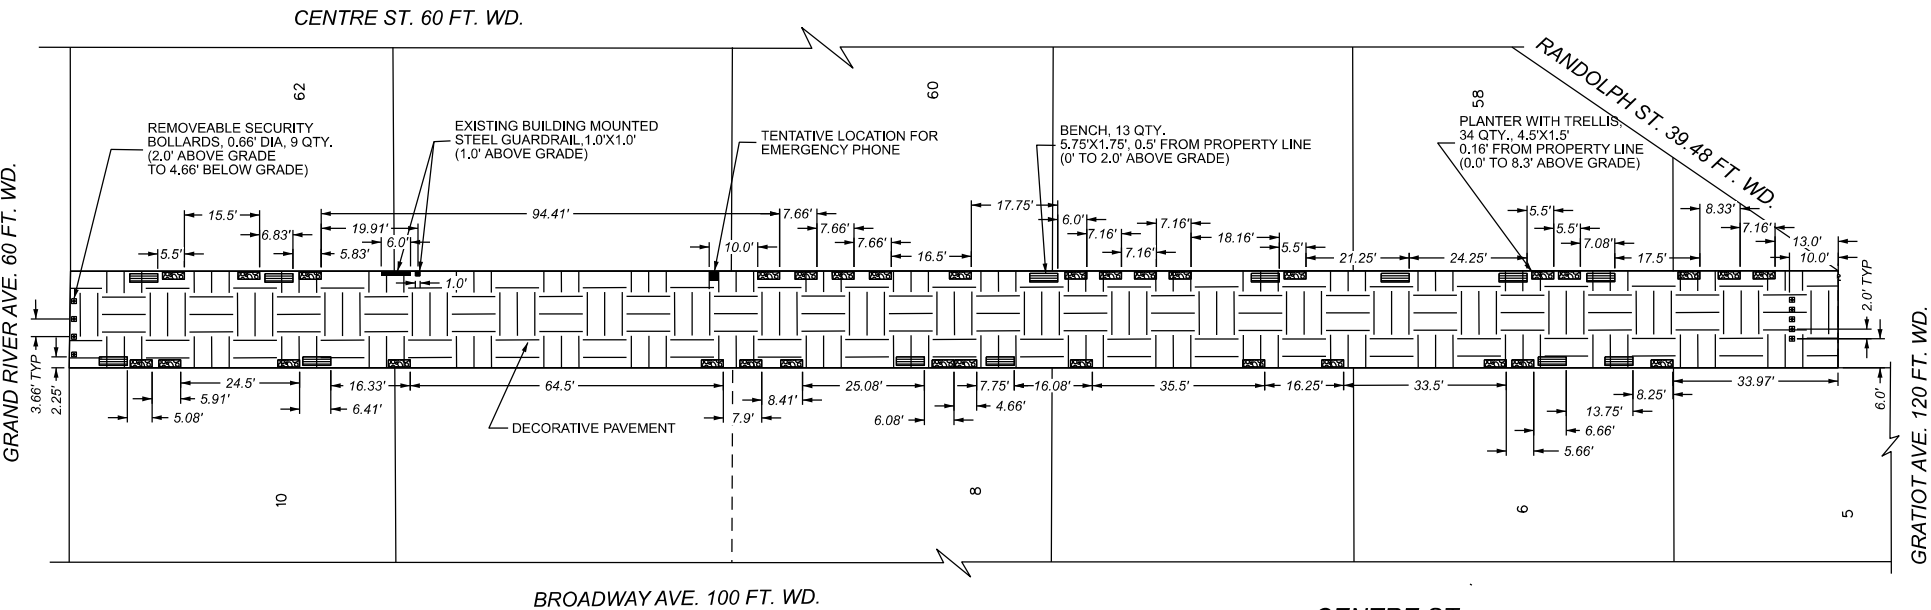

- REQUEST ENCROACHMENT (FOR STEEL GUARDRAIL)
- REQUEST ENCROACHMENT (FOR SECURITY BOLLARD)
- REQUEST ENCROACHMENT (FOR EMERGENCY PHONE)
- REQUEST ENCROACHMENT (FOR PLANTER WITH TRELLIS)
- REQUEST ENCROACHMENT (FOR BENCH)
- REQUEST ENCROACHMENT (FOR DECORATIVE PAVEMENT)

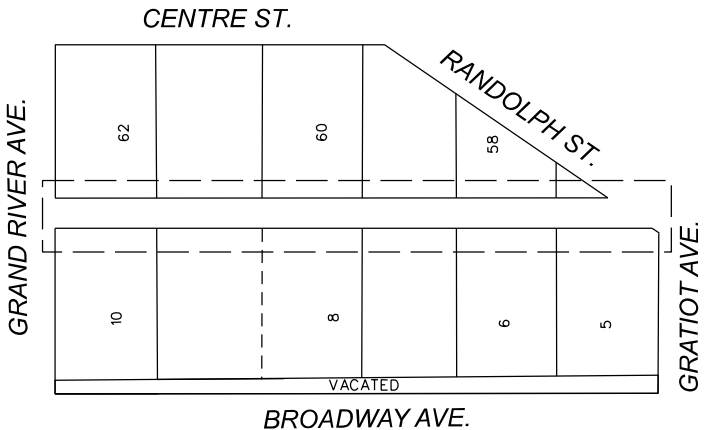

(FOR OFFICE USE ONLY)

CARTO 28 A

DRAWN BY	LC
DATE	04/13/2026
CHECKED	AP
APPROVED	GE

REQUEST ENCROACHMENTS INTO
THE ALLEY BOUNDED BY RANDOLPH ST., CENTRE ST.,
GRAND RIVER AVE., BROADWAY AVE., AND GRATIOT AVE

CITY OF DETROIT CITY ENGINEERING DIVISION MAPS & RECORDS BUREAU
JOB NO. 25-105
DRWG.NO. 01