



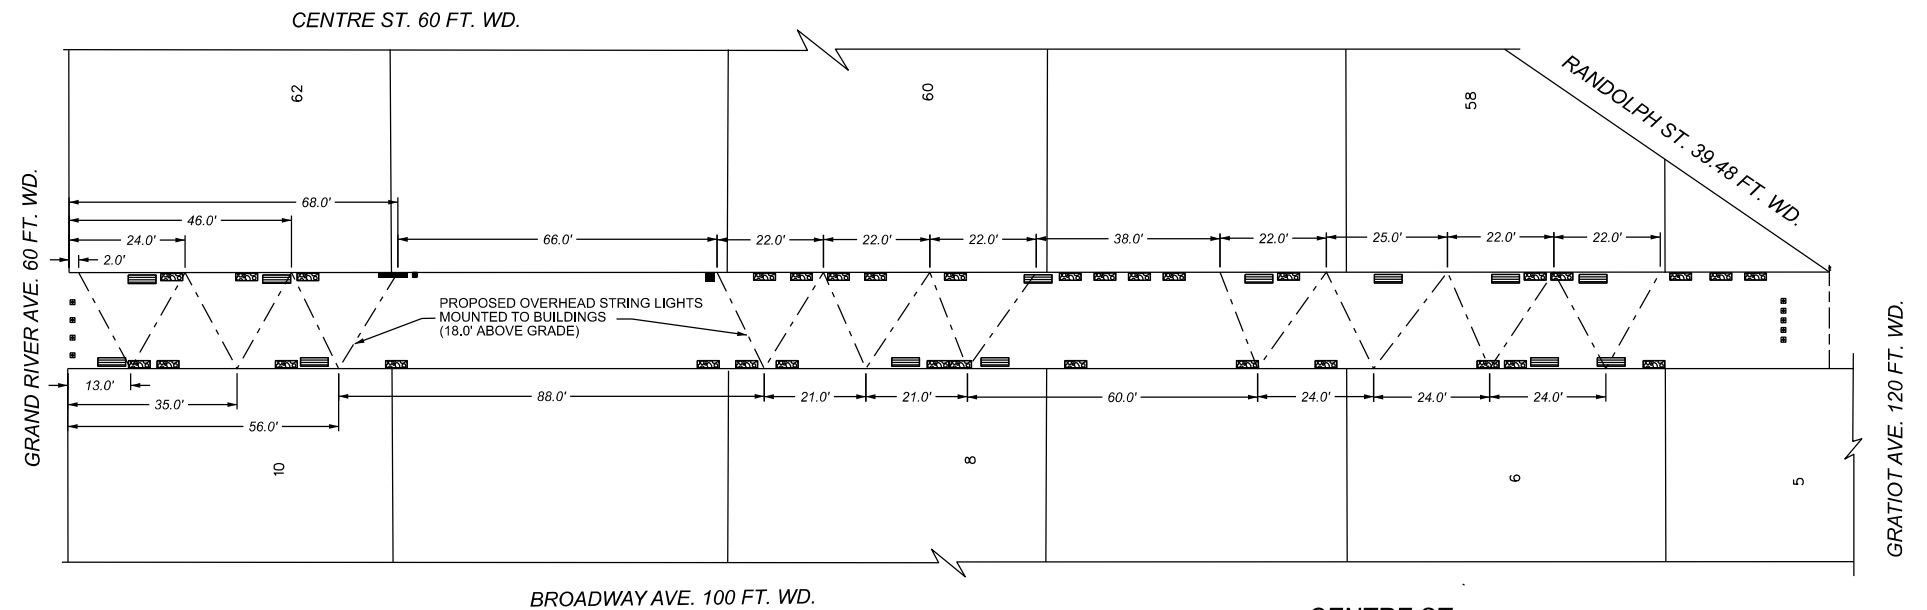

- REQUEST ENCROACHMENT
(FOR OVERHEAD LIGHTING)

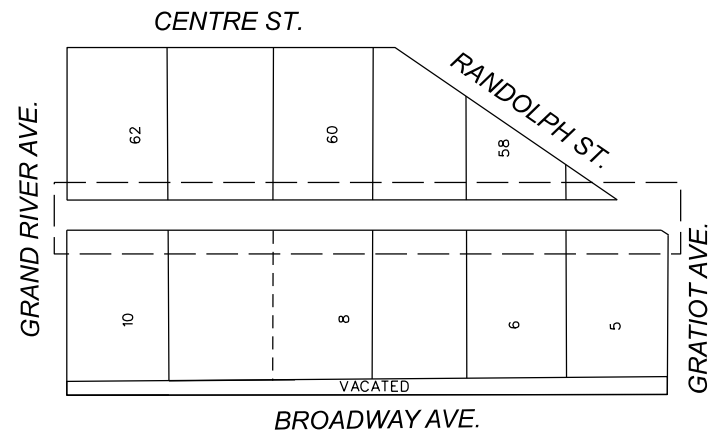

(FOR OFFICE USE ONLY)

CARTO 28 A

DRAWN BY	LC	REQUEST ENCROACHMENTS INTO THE ALLEY BOUNDED BY RANDOLPH ST., CENTRE ST., GRAND RIVER AVE., BROADWAY AVE., AND GRATIOT AVE	CITY OF DETROIT	
DATE	04/13/2026		CITY ENGINEERING DIVISION MAPS & RECORDS BUREAU	
CHECKED	AP		JOB NO.	25-105
APPROVED	GE		DRWG.NO.	02