



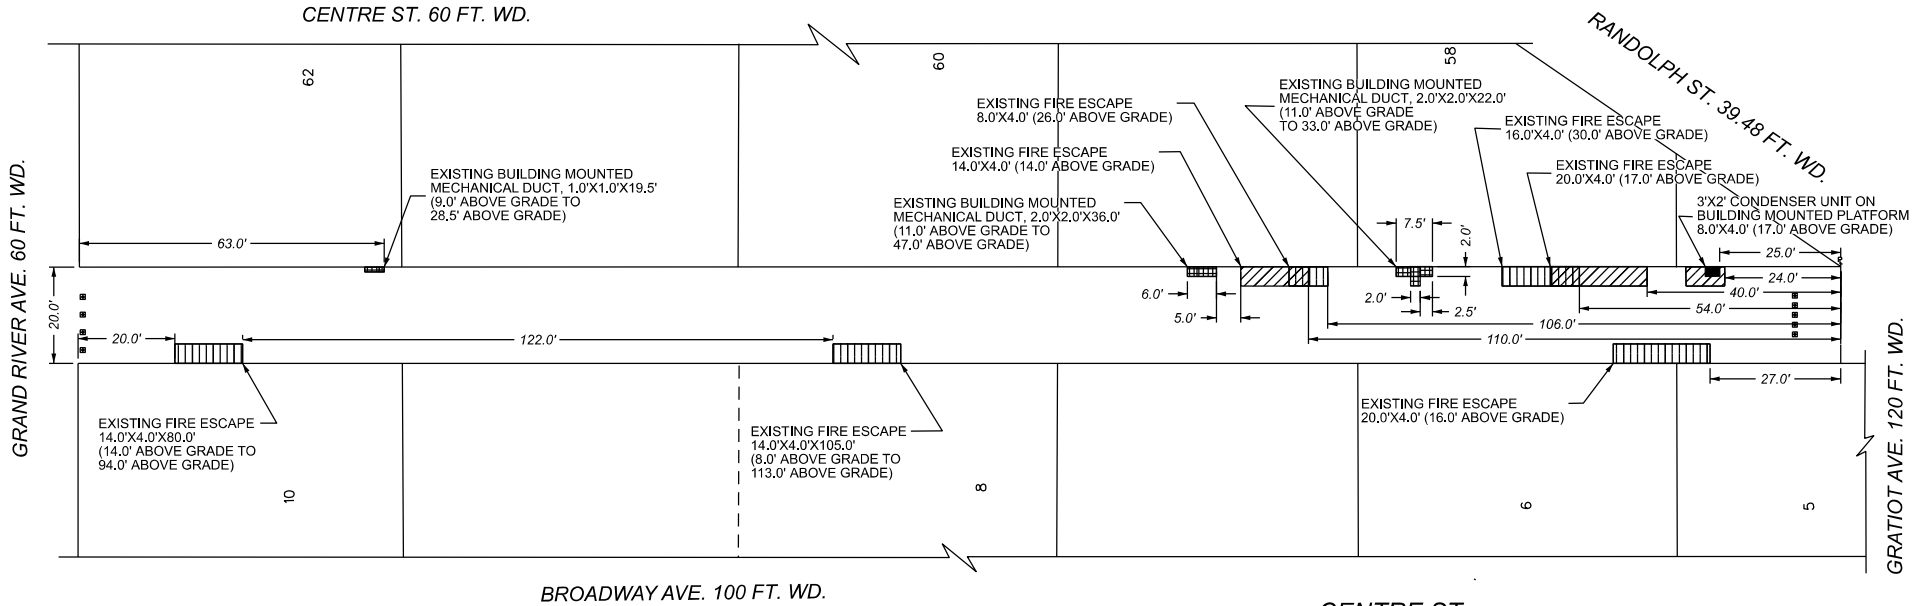

-  - REQUEST ENCROACHMENT (MECHANICAL DUCT)
-  - REQUEST ENCROACHMENT (FOR CONDENSER UNIT)
-  - REQUEST ENCROACHMENT (FOR FIRE ESCAPE)

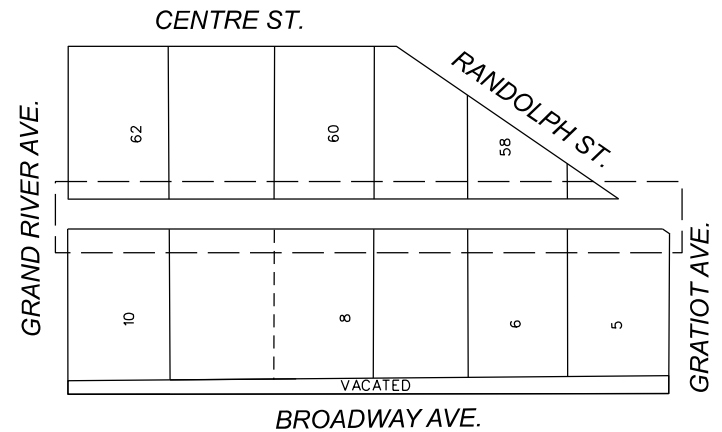

(FOR OFFICE USE ONLY)

CARTO 28 A

DRAWN BY	LC	REQUEST ENCROACHMENTS INTO THE ALLEY BOUNDED BY RANDOLPH ST., GRAND RIVER AVE., BROADWAY AVE., AND GRATIOT AVE	CITY OF DETROIT
DATE	06/18/2026		CITY ENGINEERING DIVISION MAPS & RECORDS BUREAU
CHECKED	AP		JOB NO. 25-105
APPROVED	GE		DRWG. NO. 03