


MAP-26-16

VERNOR HWY. 50 FT. WD.



CADILLAC BLVD. 100 FT. WD.

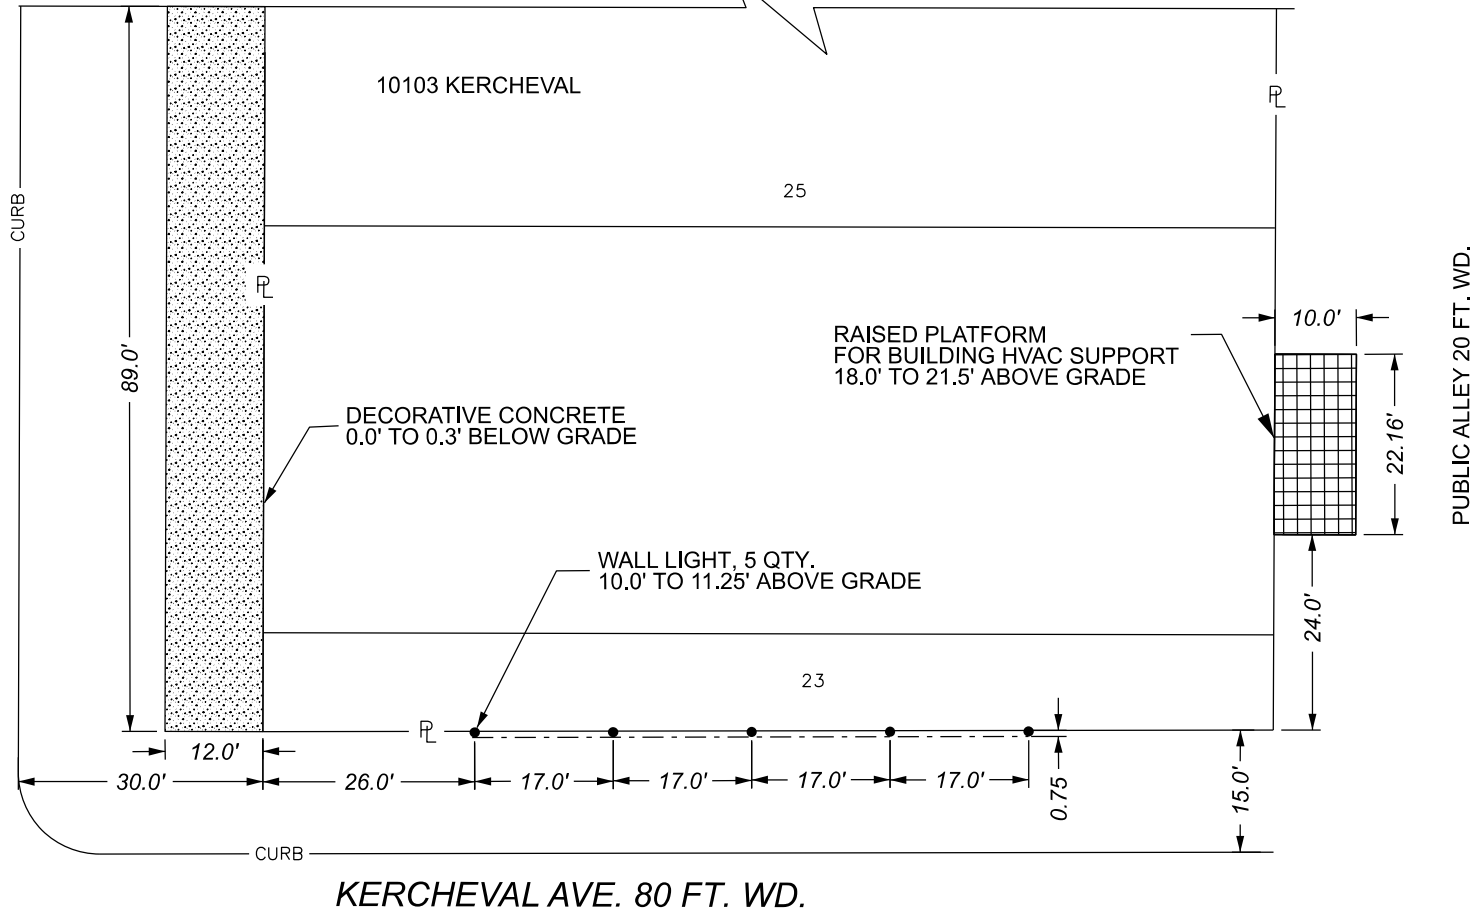

HURLBUT AVE. 60 FT. WD.

VERNOR HWY.	
41	152
39	154
37	156
35	158
33	160
31	162
29	164
27	166
25	168
23	170
KERCHEVAL AVE.	

- REQUEST ENCROACHMENT (FOR DECORATIVE CONCRETE)
- REQUEST ENCROACHMENT (FOR ABOVE GRADE PLATFORM)
- REQUEST ENCROACHMENT (FOR WALL LIGHTS)

(FOR OFFICE USE ONLY)

CARTO 55 D

REQUEST ENCROACHMENT
 INTO THE NORTH/SOUTH ALLEY
 BOUNDED BY KERCHEVAL ST., HURLBUT AVE.,
 VERNOR HWY., AND CADILLAC BLVD.
 AT 10103 KERCHEVAL

CITY OF DETROIT
 CITY ENGINEERING DIVISION
 MAPS & RECORDS BUREAU

JOB NO. 26-16

DRWG. NO.

DRAWN BY LC

DATE 02/27/2026

CHECKED AP/TS

APPROVED GE