
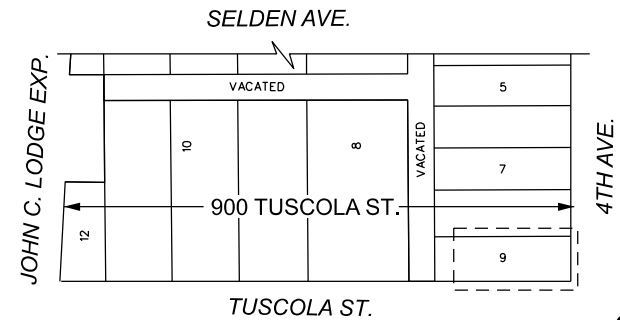


MAP-26-70

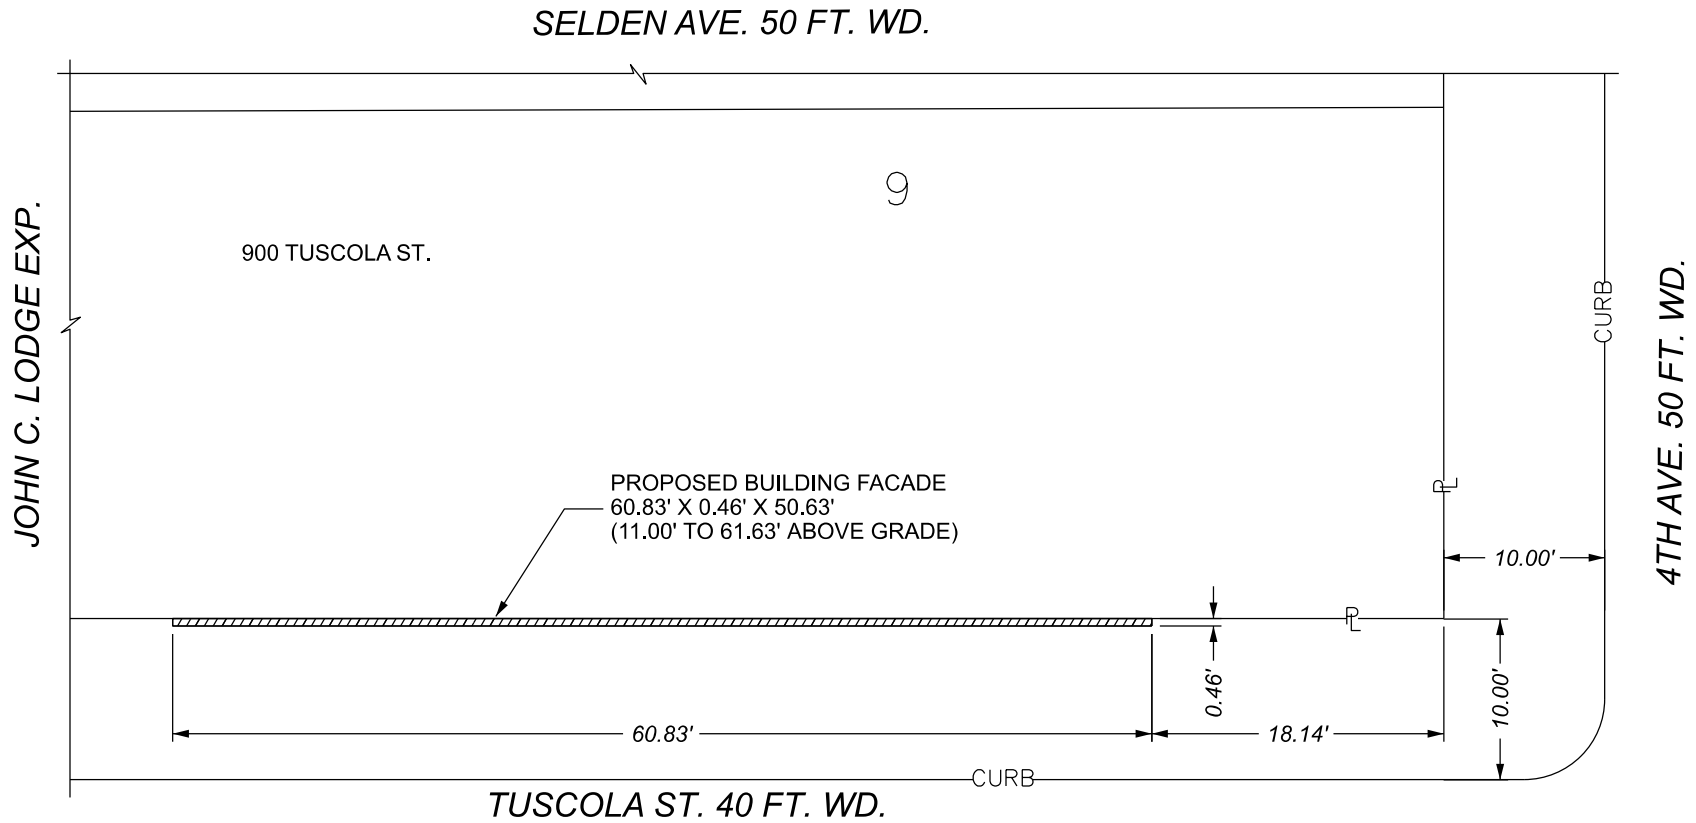

- REQUEST ENCROACHMENT
(FOR PROTRUDING BUILDING FACADE)

(FOR OFFICE USE ONLY)

CARTO 29 C

REQUEST ENCROACHMENT INTO TUSCOLA ST. BETWEEN JOHN C. LODGE EXP. AND 4TH AVE. AT 900 TUSCOLA ST.

CITY OF DETROIT
CITY ENGINEERING DIVISION
MAPS & RECORDS BUREAU

JOB NO. 26-70

DRWG. NO.

DRAWN BY LC

DATE 7/24/2026

CHECKED AP

APPROVED GE