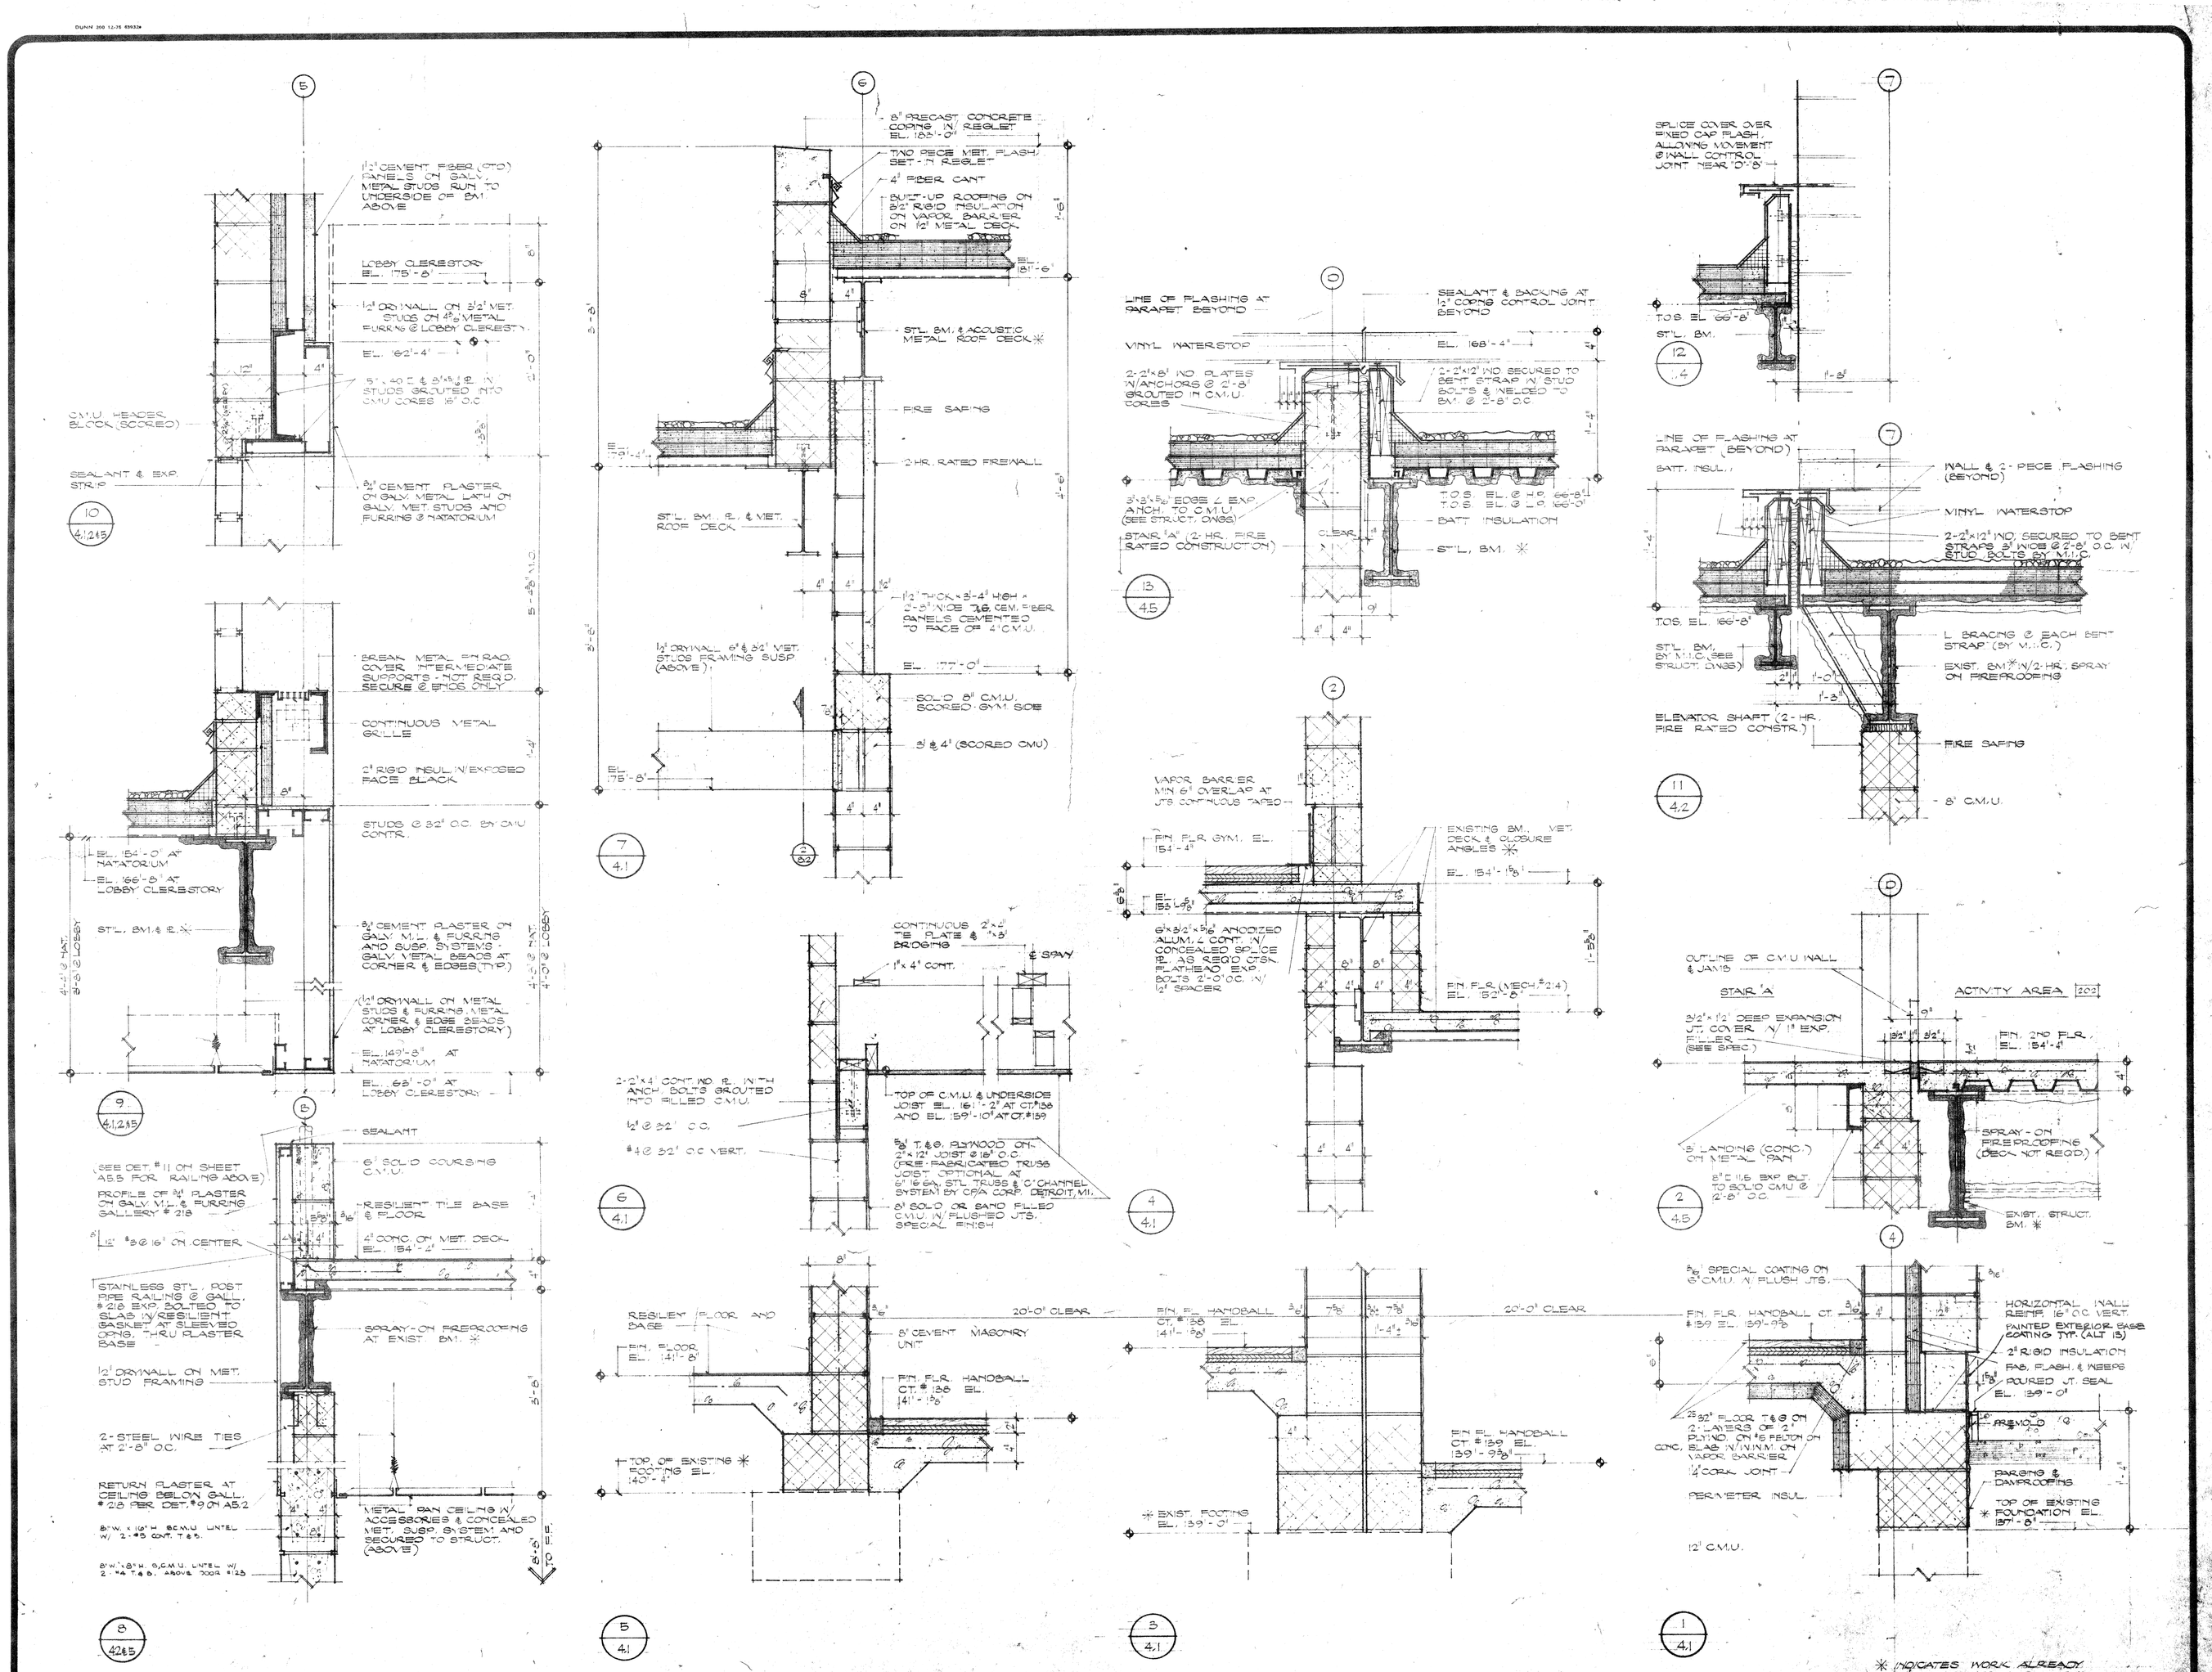

WILLIAM KESSLER AND ASSOCIATES INC. ARCHITECTS
723 ST. ANTOINE ST.
DETROIT
MICHIGAN 48226
313-963-6606

date 7-18-77
preliminary
construction
final record
drawn C.E.Jones
checked R.A.
approved
job no 76-108

ELMWOOD PARK COMMUNITY CENTER
DETROIT COMMUNITY AND ECONOMIC DEVELOPMENT DEPARTMENT
DETROIT, MICHIGAN

CONSTRUCTION DETAILS

A52