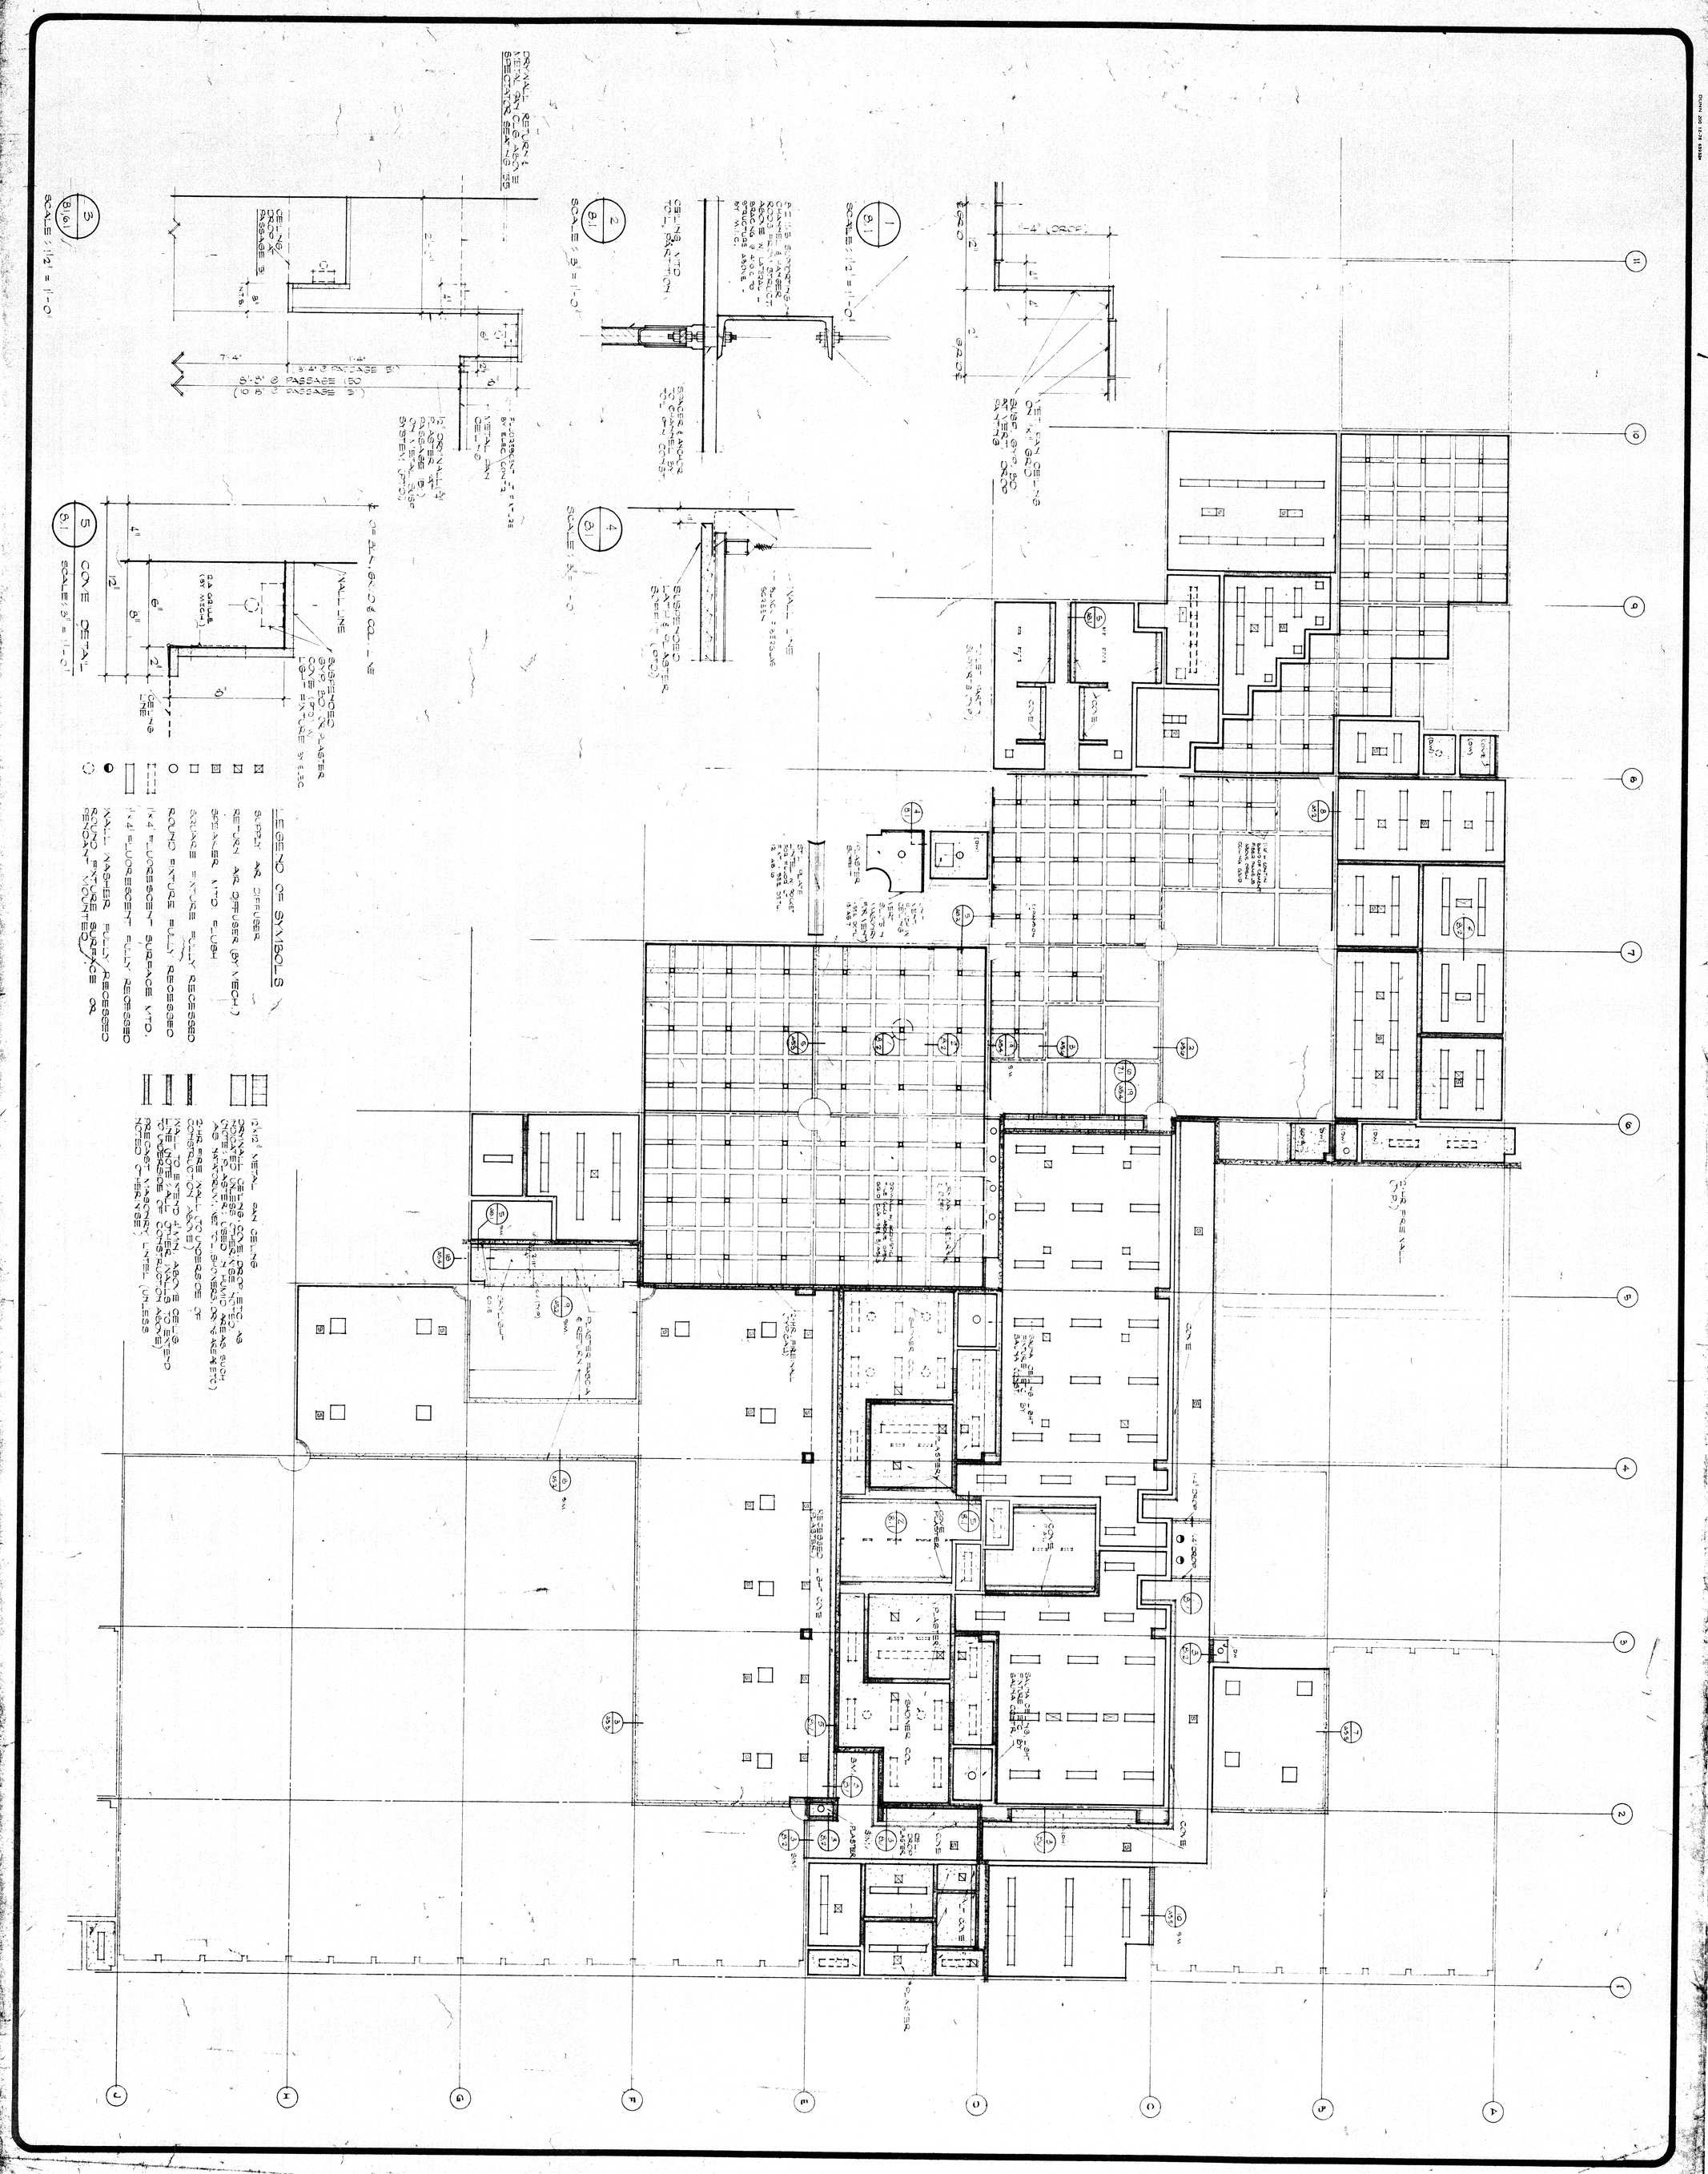
LEGEND OF SYMBOLS
SUPPLY AIR DIFFUSER
RETURN AIR DIFFUSER (BY MECH.)
SPECIALTY AIR DIFFUSER
SQUARE FIXTURE FULLY RECESSED
ROUND FIXTURE FULLY RECESSED
1'X4' FLUORESCENT SURFACE MTD.
1'X4' FLUORESCENT FULLY RECESSED
WALL WASHER FULLY RECESSED
ROUND FIXTURE SURFACE OR PENDANT MOUNTED
1'X2' METAL PAN CEILING
DRYWALL CEILING COVE DROP METC. AS INDICATED ON CEILING PLAN
NOTE: PLASTER CEILING CONSTRUCTION USED IN TURNING AREAS SUCH AS KITCHENS, RESTROOMS, TUNNEL AREAS (BY ARCHITECT)
2-HR FIRE WALL CONSTRUCTION (AS NOTED)
WALL TO BE EXTENDED TO UNDERSIDE OF FLOOR ABOVE (UNLESS OTHERWISE NOTED OTHERWISE)
WALL TO BE EXTENDED TO UNDERSIDE OF PRECAST WALLBOARD, TILE (UNLESS NOTED OTHERWISE)
DRYWALL RETURN AIR CEILING METAL PAN CEILING AREA SEE SPECIFICATION SECTION 15
CEILING DROP PASSAGE 15
8'-3" @ PASSAGE (50)
(10'-8" @ PASSAGE 3)
7'-4"
1'-4"
3'-4" @ PASSAGE 51
SUSPENDED GYP. BD. OR PLASTER COVE (TYP.) IN LIGHT FIXTURE BY ELEC.
WALL LINE
CEILING AND COL. LINE
SUSPENDED GYP. BD. OR PLASTER CEILING (TYP.)
SUSPENDED PLASTER CEILING (TYP.)
COVE DETAIL
SCALE: 3" = 1'-0"
SCALE: 1/2" = 1'-0"
SCALE: 1/8" = 1'-0"
SCALE: 1/4" = 1'-0"
SCALE: 3/8" = 1'-0"
COVE
PLASTER
CONC.
1'-4" (DROP)
PLAN BEAM (TYP.)
SUSPENDED PLASTER CEILING (TYP.)
SUSPENDED PLASTER CEILING (TYP.)
SUSPENDED PLASTER CEILING