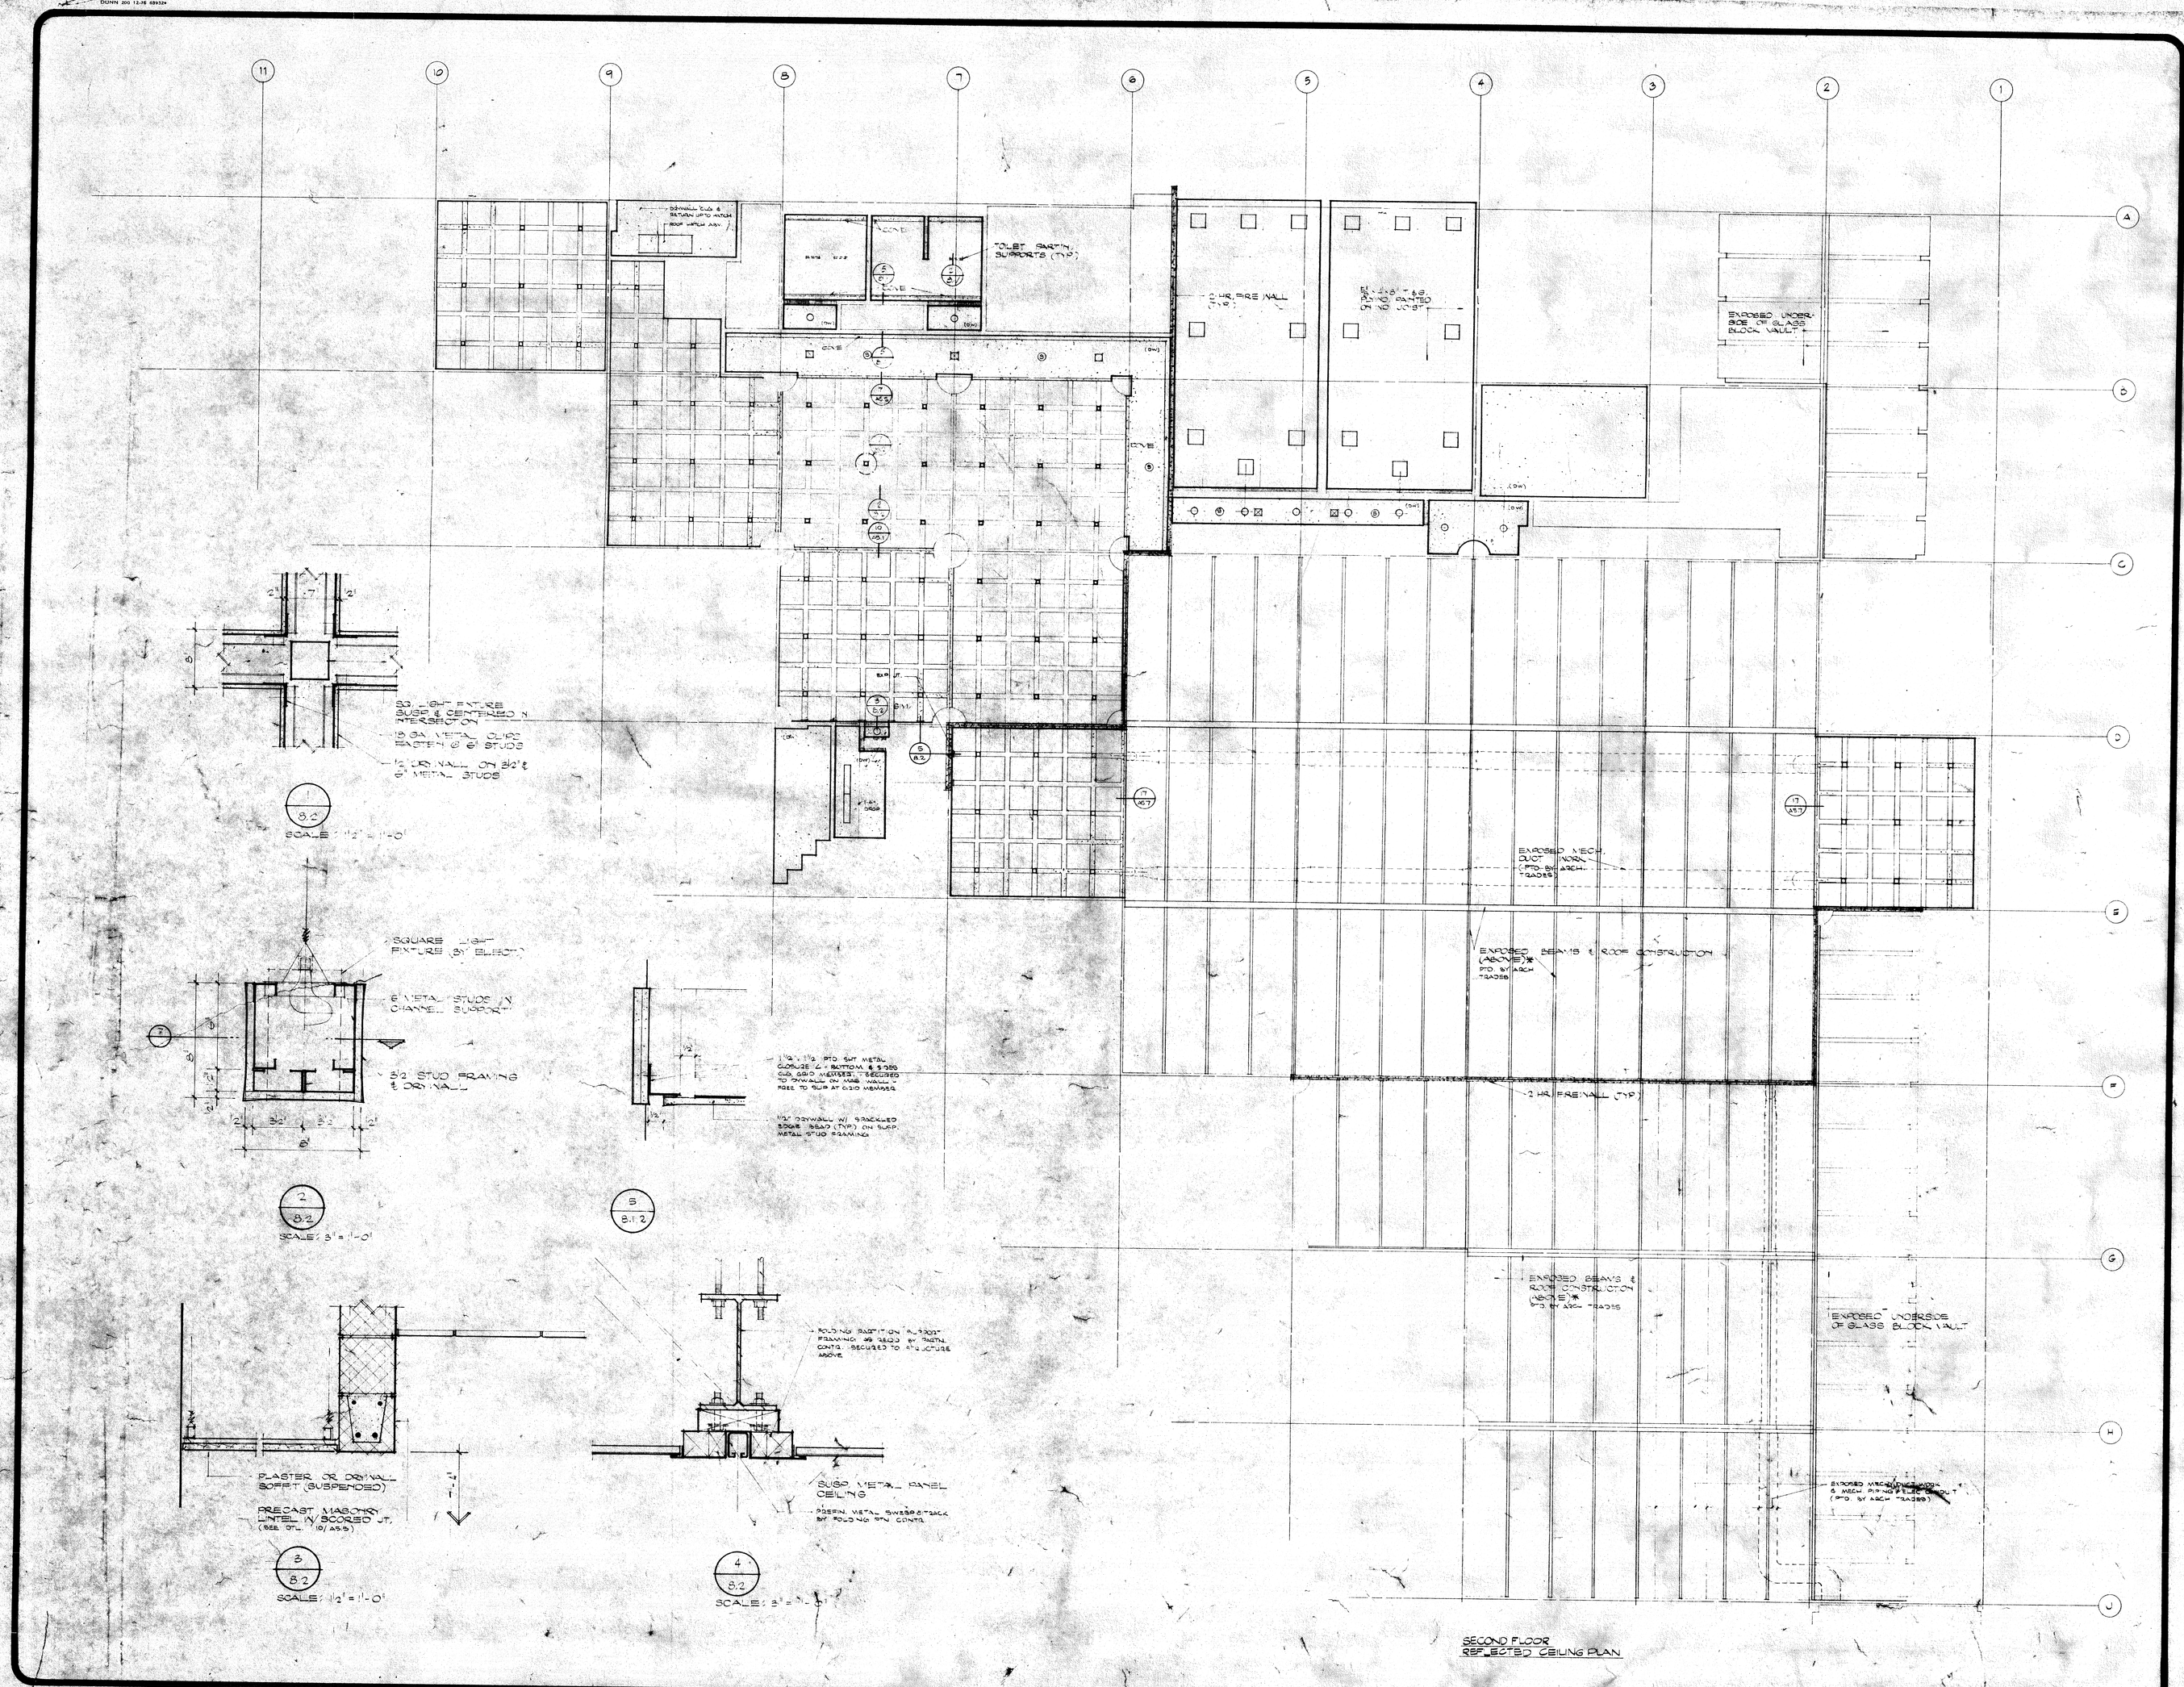

WILLIAM KESSLER AND ASSOCIATES INC ARCHITECTS
733 ST ANTOINE ST
DETROIT
MICHIGAN 48226
313-963-5906

date 7-8-77 | drawn C. Mc. | revisions
preliminary | checked RA
construction | approved
final record | job no. 76-109

ELMWOOD PARK COMMUNITY CENTER

DETROIT COMMUNITY AND ECONOMIC DEVELOPMENT DEPARTMENT
DETROIT, MICHIGAN

SECOND LEVEL REFLECTED CEILING PLANS

A8.2