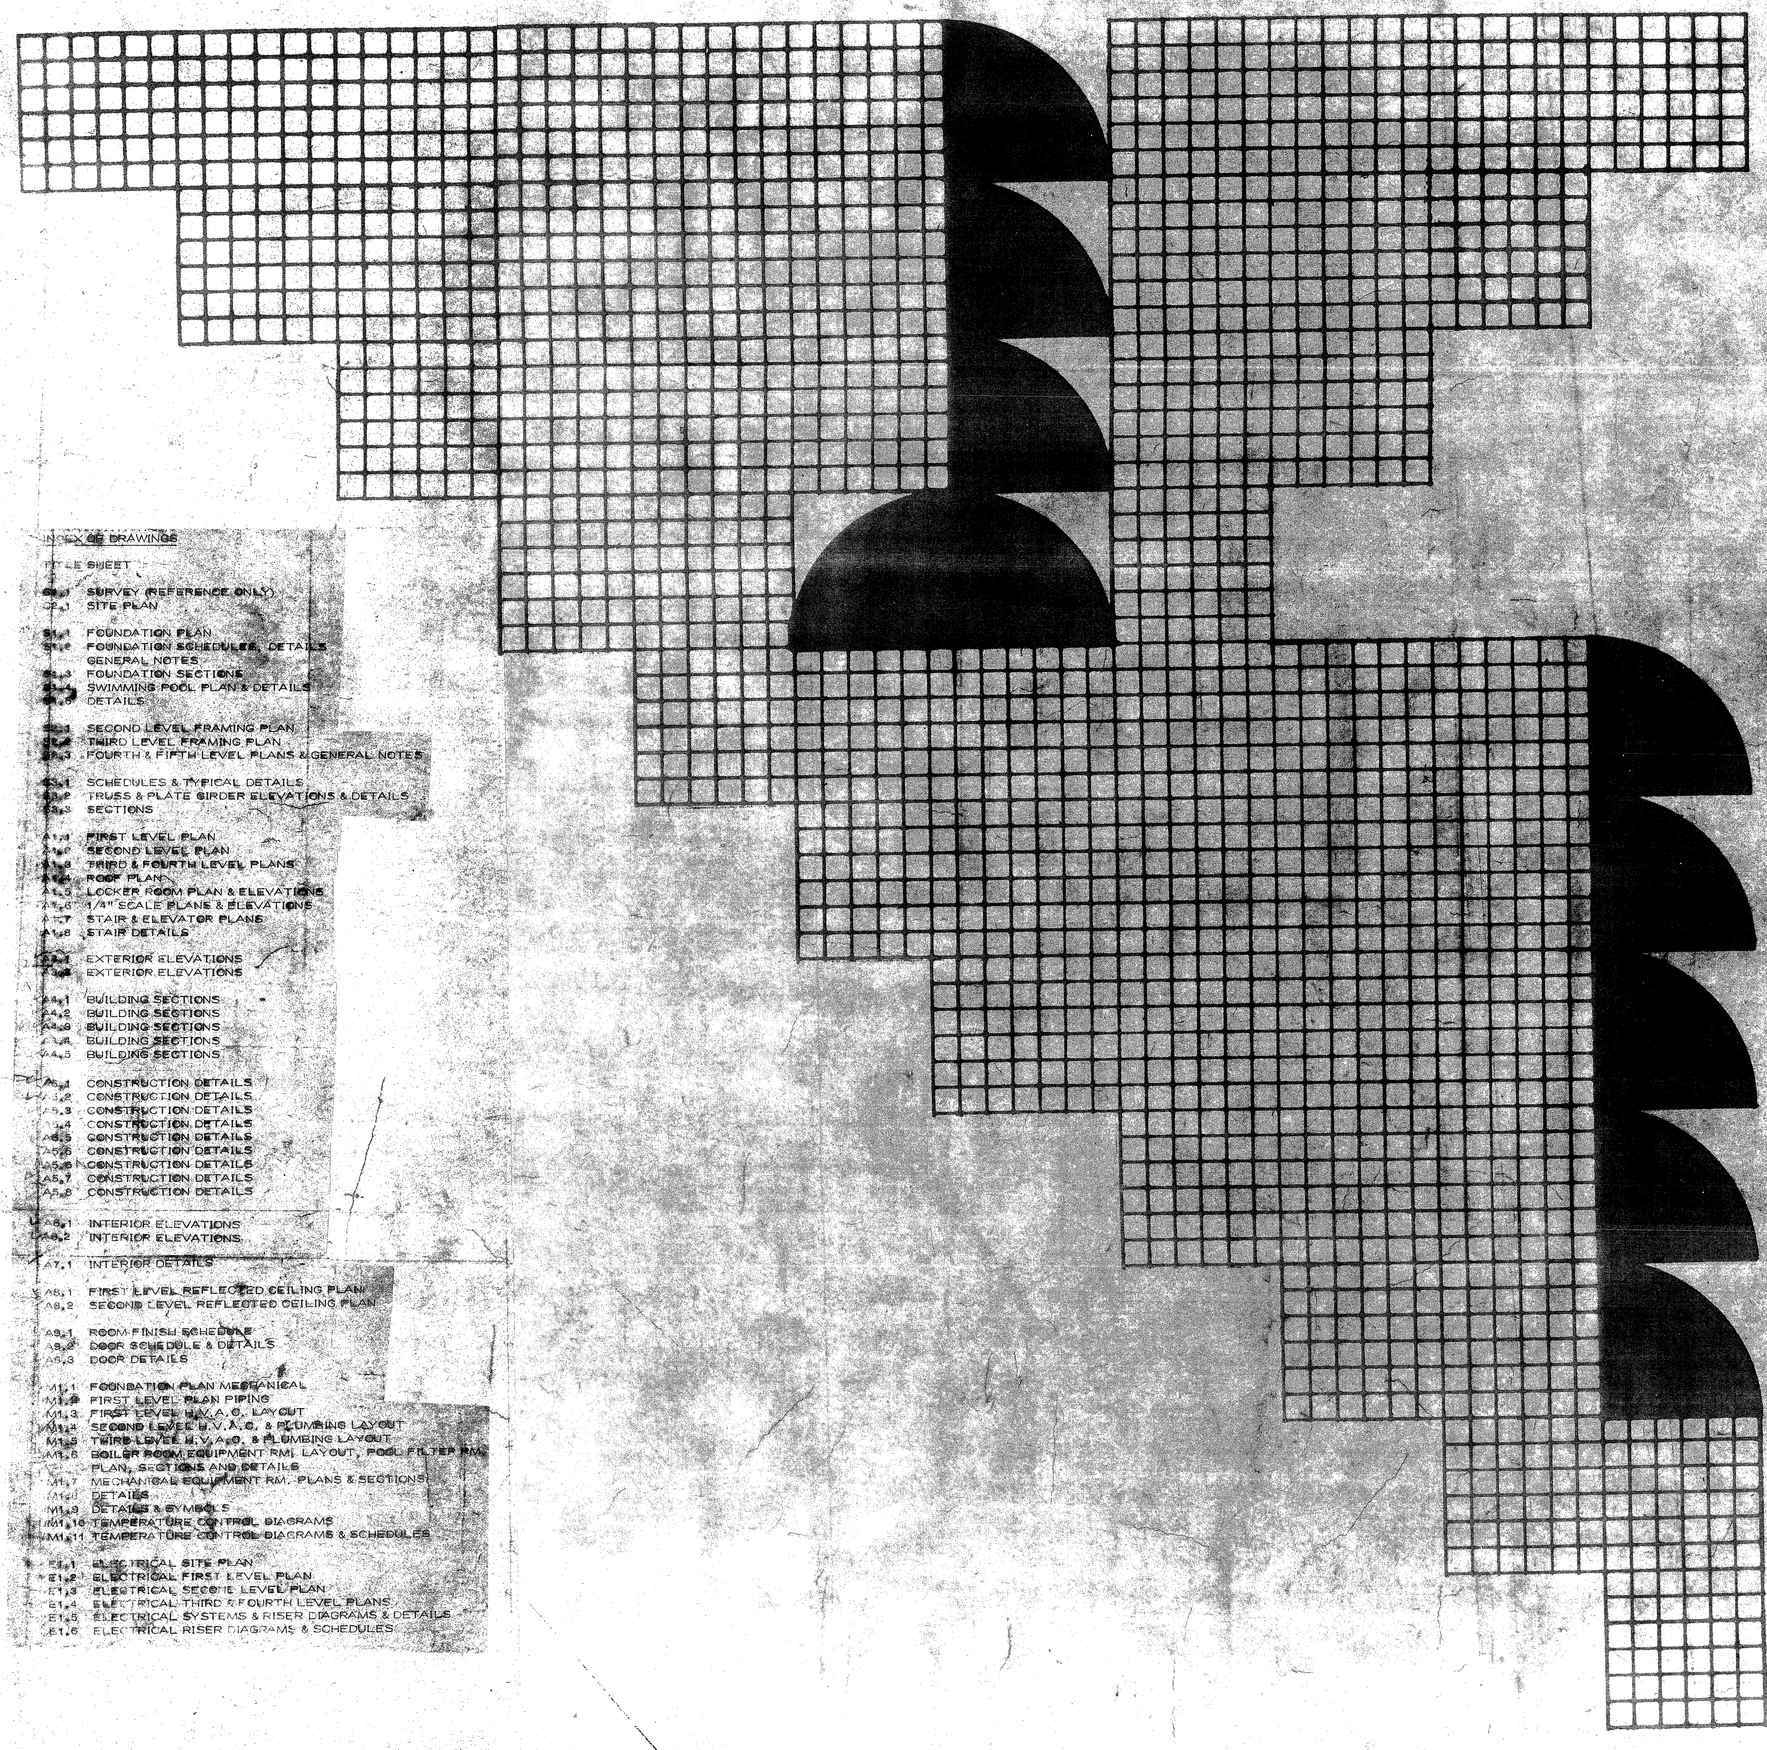

INDEX OF DRAWINGS

TITLE SHEET

S0.1 SURVEY (REFERENCE ONLY)
S1.1 SITE PLAN

S1.2 FOUNDATION PLAN
S1.3 FOUNDATION SCHEDULES, DETAILS
S1.4 GENERAL NOTES
S1.5 FOUNDATION SECTIONS
S1.6 SWIMMING POOL PLAN & DETAILS
S1.7 DETAILS

S2.1 SECOND LEVEL FRAMING PLAN
S2.2 THIRD LEVEL FRAMING PLAN
S2.3 FOURTH & FIFTH LEVEL PLANS & GENERAL NOTES

S3.1 SCHEDULES & TYPICAL DETAILS
S3.2 TRUSS & PLATE GIRDER ELEVATIONS & DETAILS
S3.3 SECTIONS

A1.1 FIRST LEVEL PLAN
A1.2 SECOND LEVEL PLAN
A1.3 THIRD & FOURTH LEVEL PLANS
A1.4 ROOF PLAN
A1.5 LOCKER ROOM PLAN & ELEVATIONS
A1.6 1/4" SCALE PLANS & ELEVATIONS
A1.7 STAIR & ELEVATOR PLANS
A1.8 STAIR DETAILS

A2.1 EXTERIOR ELEVATIONS
A2.2 EXTERIOR ELEVATIONS

A4.1 BUILDING SECTIONS
A4.2 BUILDING SECTIONS
A4.3 BUILDING SECTIONS
A4.4 BUILDING SECTIONS
A4.5 BUILDING SECTIONS

A5.1 CONSTRUCTION DETAILS
A5.2 CONSTRUCTION DETAILS
A5.3 CONSTRUCTION DETAILS
A5.4 CONSTRUCTION DETAILS
A5.5 CONSTRUCTION DETAILS
A5.6 CONSTRUCTION DETAILS
A5.7 CONSTRUCTION DETAILS
A5.8 CONSTRUCTION DETAILS
A5.9 CONSTRUCTION DETAILS

A6.1 INTERIOR ELEVATIONS
A6.2 INTERIOR ELEVATIONS

A7.1 INTERIOR DETAILS

A8.1 FIRST LEVEL REFLECTED CEILING PLAN
A8.2 SECOND LEVEL REFLECTED CEILING PLAN

A9.1 ROOM FINISH SCHEDULE
A9.2 DOOR SCHEDULE & DETAILS
A9.3 DOOR DETAILS

M1.1 FOUNDATION PLAN MECHANICAL
M1.2 FIRST LEVEL PLAN PIPING
M1.3 FIRST LEVEL H.V.A.C. LAYOUT
M1.4 SECOND LEVEL H.V.A.C. & PLUMBING LAYOUT
M1.5 THIRD LEVEL H.V.A.C. & PLUMBING LAYOUT
M1.6 BOILER ROOM, EQUIPMENT RM. LAYOUT, POOL FILTER RM. PLAN, SECTIONS AND DETAILS
M1.7 MECHANICAL EQUIPMENT RM. PLANS & SECTIONS
M1.8 DETAILS
M1.9 DETAILS & SYMBOLS
M1.10 TEMPERATURE CONTROL DIAGRAMS
M1.11 TEMPERATURE CONTROL DIAGRAMS & SCHEDULES

E1.1 ELECTRICAL SITE PLAN
E1.2 ELECTRICAL FIRST LEVEL PLAN
E1.3 ELECTRICAL SECOND LEVEL PLAN
E1.4 ELECTRICAL THIRD & FOURTH LEVEL PLANS
E1.5 ELECTRICAL SYSTEMS & RISER DIAGRAMS & DETAILS
E1.6 ELECTRICAL RISER DIAGRAMS & SCHEDULES

BID-PAK IV

ELMWOOD PARK COMMUNITY CENTER

ELMWOOD PARK II

EDA 06-51-01458

CITY OF DETROIT

CONTRACT NO. 24

COMMUNITY AND ECONOMIC DEVELOPMENT DEPARTMENT

150 MICHIGAN AVENUE
DETROIT, MICHIGAN 48226
313 224-2373

WILLIAM KESSLER AND ASSOCIATES, INC. ARCHITECTS

733 ST. ANTOINE
DETROIT, MICHIGAN
313 963-5906

R.H. MCCLURG AND ASSOCIATES, INC. CONSULTING ENGINEERS

25 WEST LONG LAKE ROAD
BLOOMFIELD HILLS, MICHIGAN 48013
313 645-2205

HOYEM-BASSO ASSOCIATES, INC. CONSULTING ENGINEERS

25 WEST LONG LAKE ROAD
BLOOMFIELD HILLS, MICHIGAN 48013
313 645-0400

EDWARD COLBERT SYSTEMS COST CONSULTANT

16600 HARPER AVENUE
DETROIT, MICHIGAN 48224
313 886-4104

H.B. HAGOOD AND ASSOCIATES, INC. CONSTRUCTION MANAGER

1131 JEFFERSON
DETROIT, MICHIGAN 48207
313 259-5100

cadd
coordinator
parks & recreation
principal in charge
project director
project designer
structural
mechanical
electrical
civil
ecs/s
hbhaa