ROUTE	COUNTY	PROJECT	CONTROL SECTION	SHEET NO.
M-153	WAYNE	Co.	82091	222

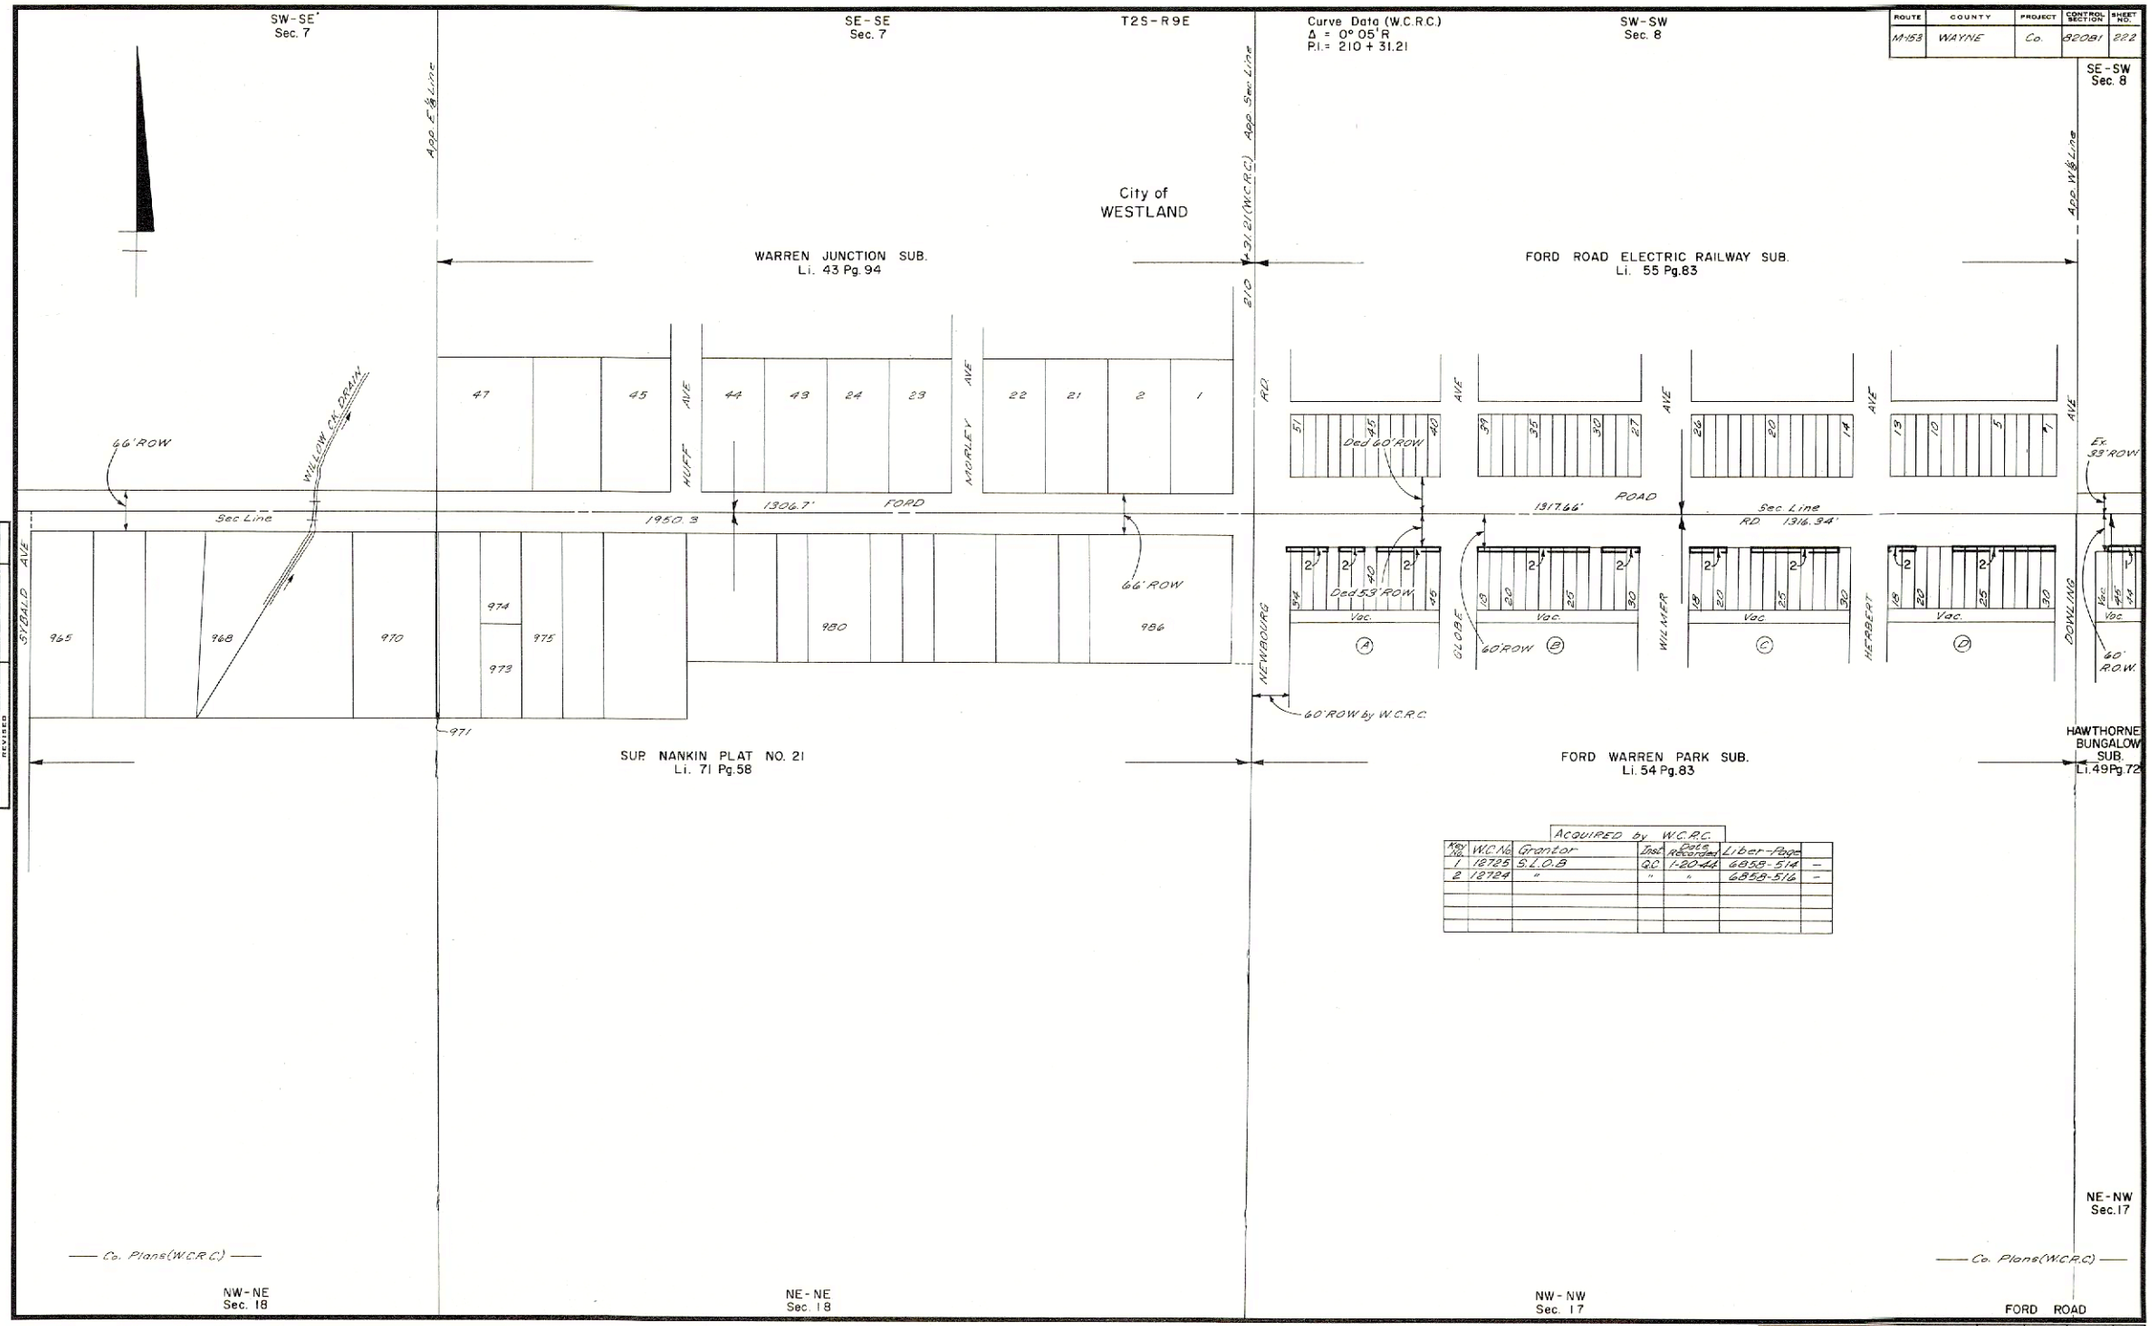

OPERATION	BY	DATE
DRAWN	A. Schulte	10-72
TRACED	A. Schulte	10-72
CHECKED	Rodriguez II	9-73
REVISED		
REVISED		
REVISED		

ACQUIRED by W.C.R.C.

Key No.	W.C. No.	Grantor	Inst.	Date Recorded	Liber-Page	
1	18795	S.L.O.B.	G.C.	1-20-44	6858-514	—
2	18724	"	"	"	6858-516	—

FILE NO.	82-R-1	ROUTE	PROJECT	CONTROL SECTION	SHEET NO.
		M-153	Co.	82091	222