ROUTE	COUNTY	PROJECT	CONTROL SECTION	SHEET NO.
M-17	WAYNE		82041	250

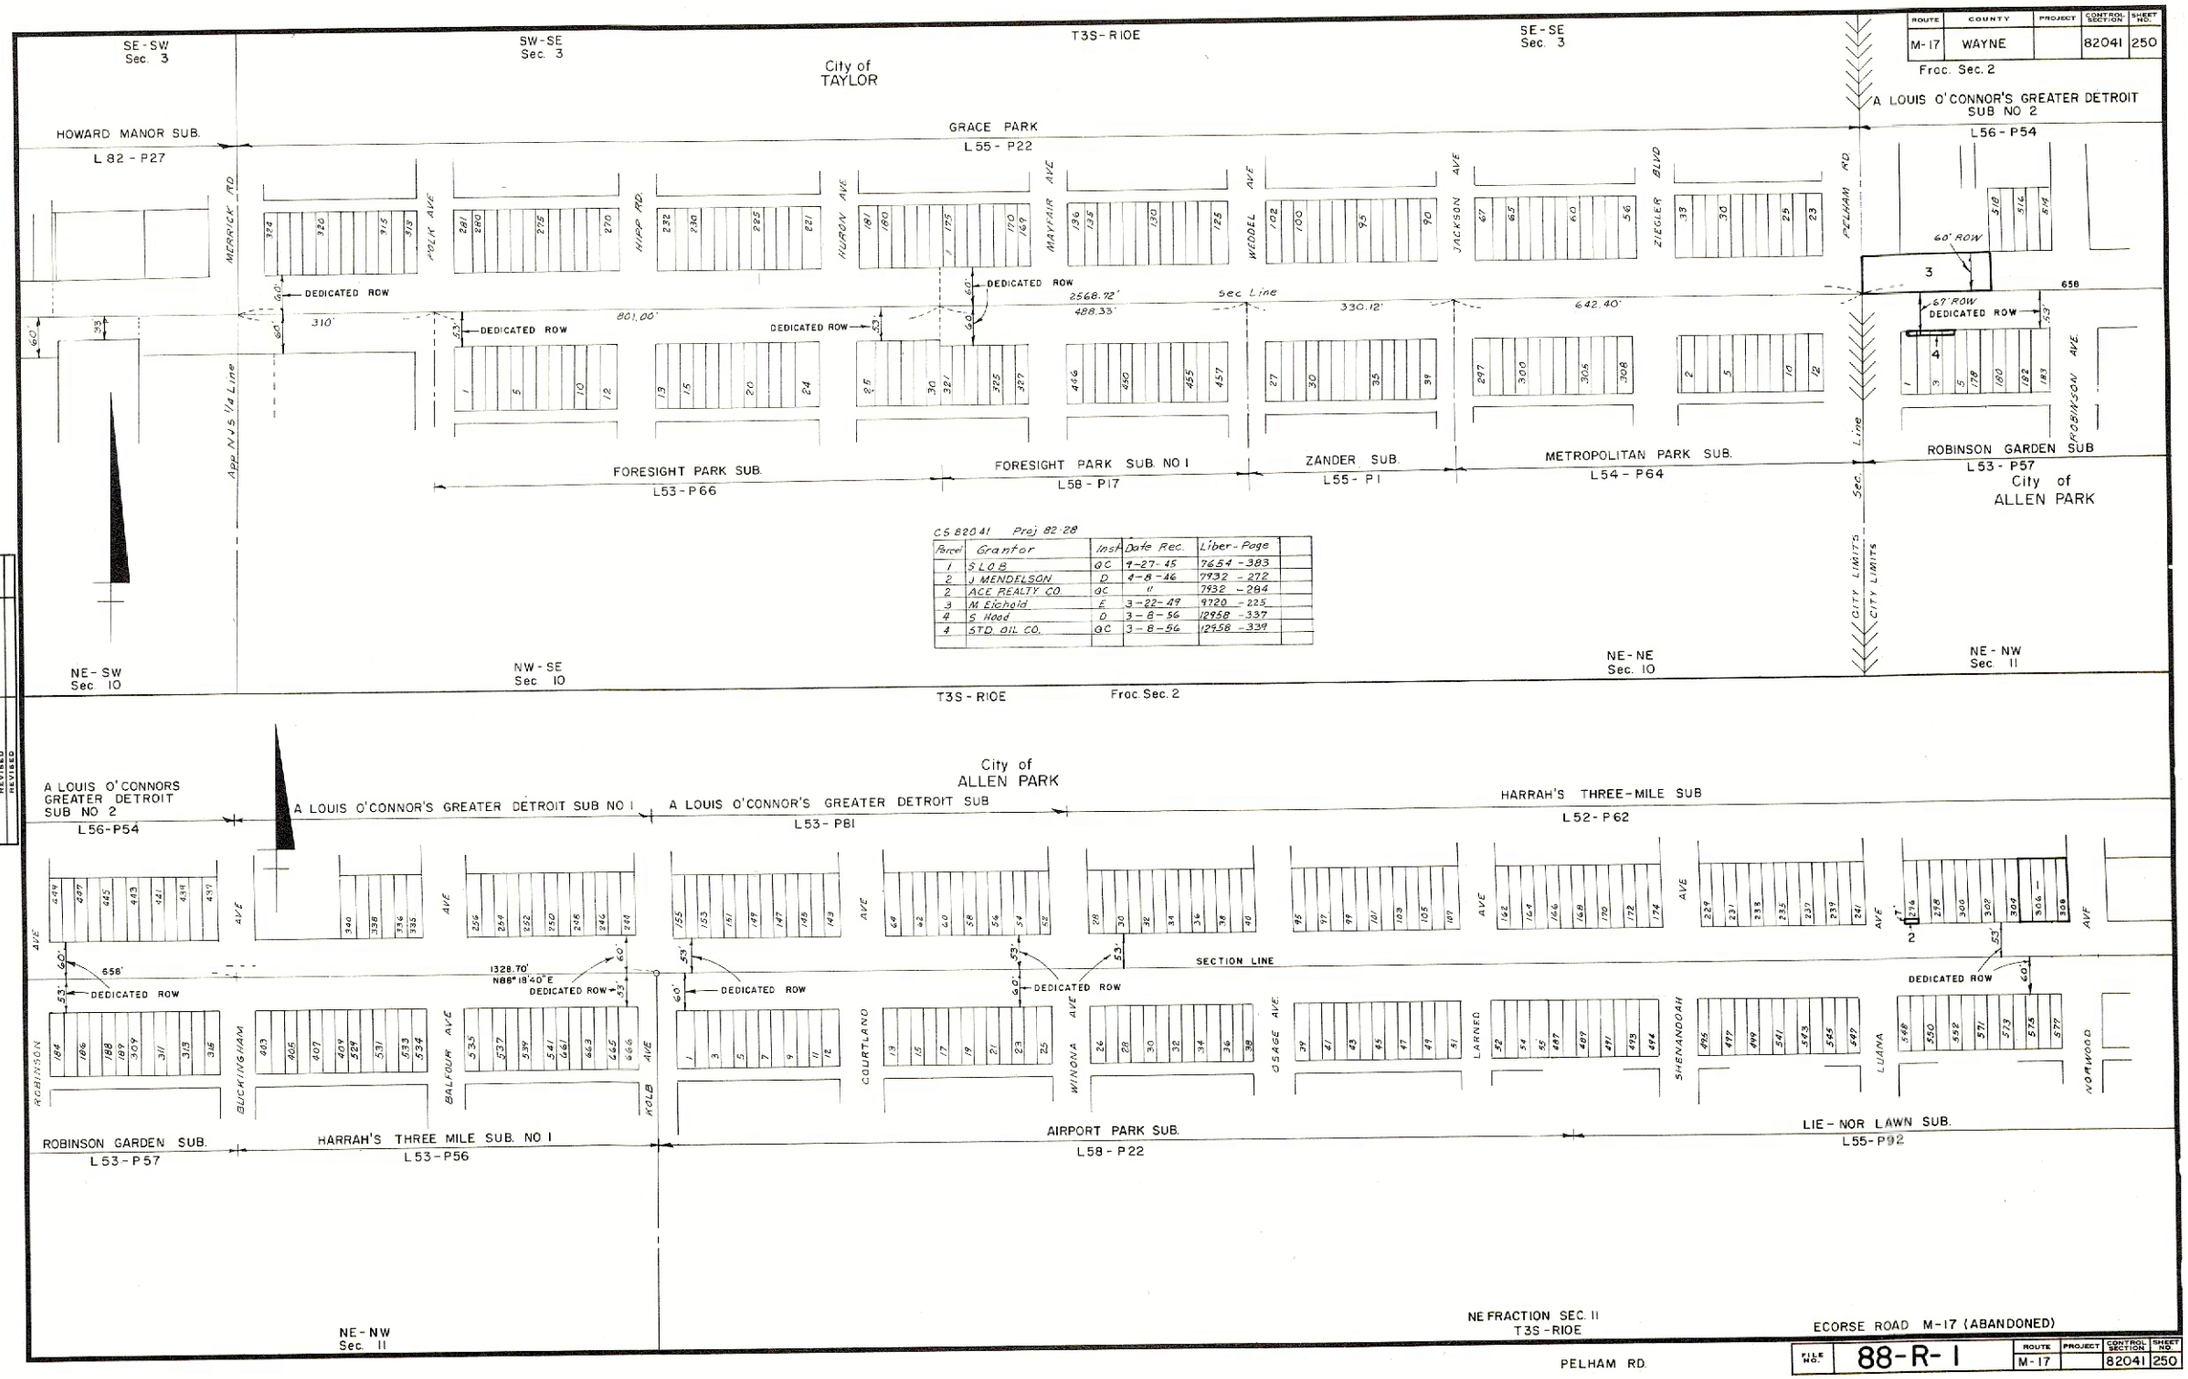

CS 82041 Proj 82-28

Parcel	Grantor	Ins	Date Rec.	Liber-Page
1	S.L.O.B.	QC	9-27-45	7654-383
2	J MENDELSON	D	4-8-46	7932-272
2	ACE REALTY CO.	QC	"	7932-284
3	M Elchold	E	3-22-49	9720-225
4	S Hood	D	3-8-56	12958-337
4	STD OIL CO.	QC	3-8-56	12958-339

OPERATION	BY	DATE
DRAWN	EDDY	1-22-73
TRACED		
TRIMED		
CHECKED		
REVISED		
REVISED		
REVISED		

FILE NO.	88-R-1	ROUTE	PROJECT	CONTROL SECTION	SHEET NO.
		M-17		82041	250