ROUTE	COUNTY	PROJECT	CONTROL SECTION	SHEET NO.
M-153	WAYNE	Co.	82081	218

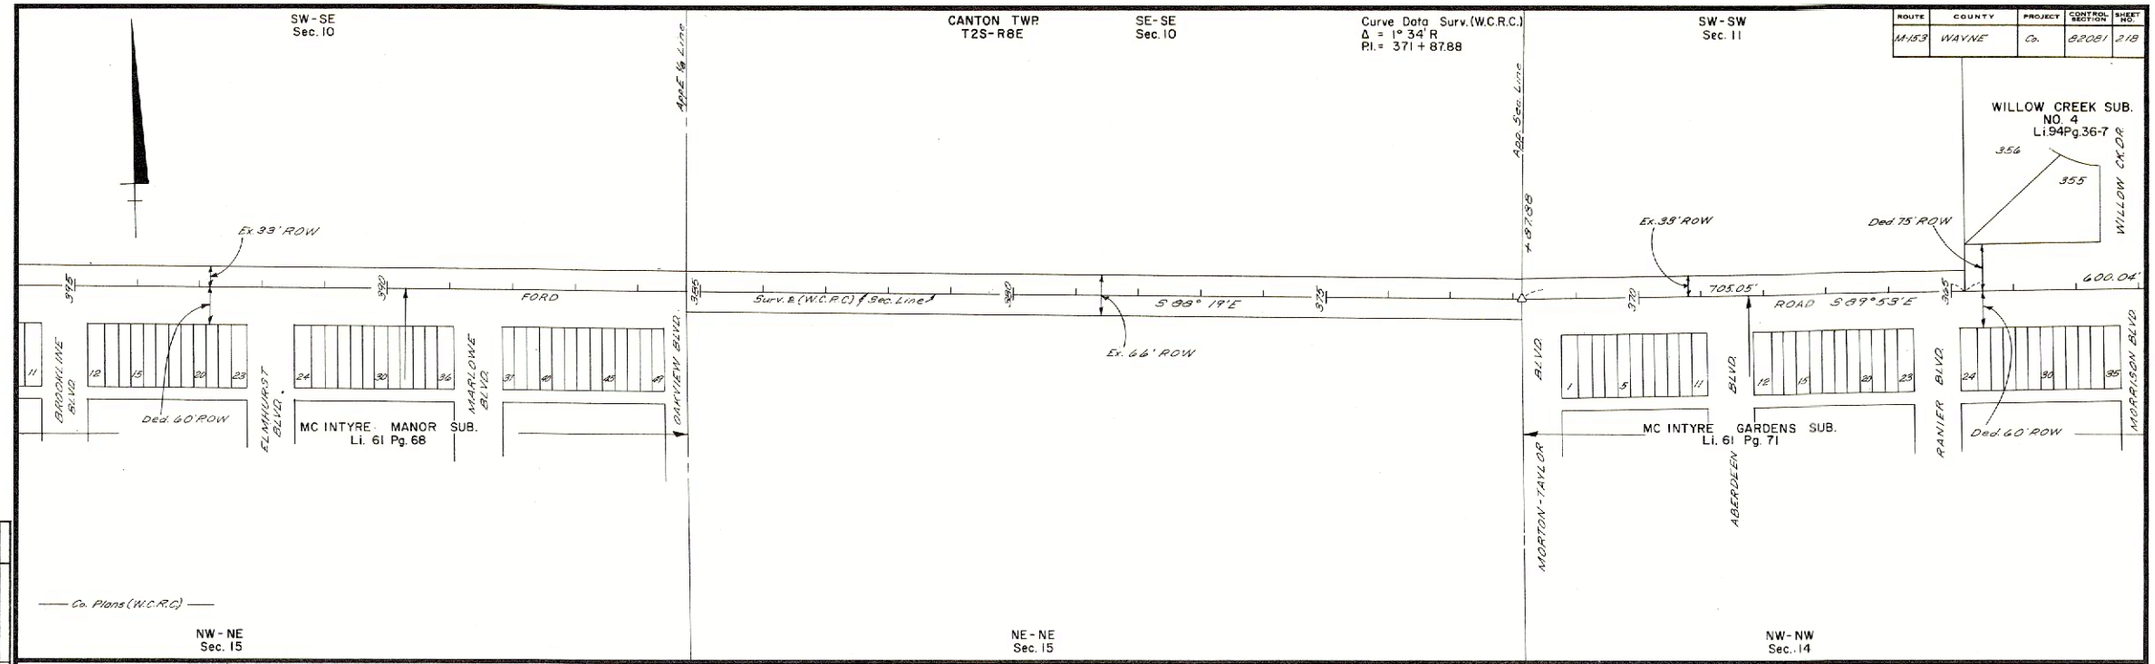

OPERATION	BY	DATE
DRAWN	A. Schulte	9-72
POSTED	A. Schulte	9-72
TYPED	A. Schulte	9-72
CHECKED	Reed Dale	3-73
REVISED		
REVISED		
REVISED		

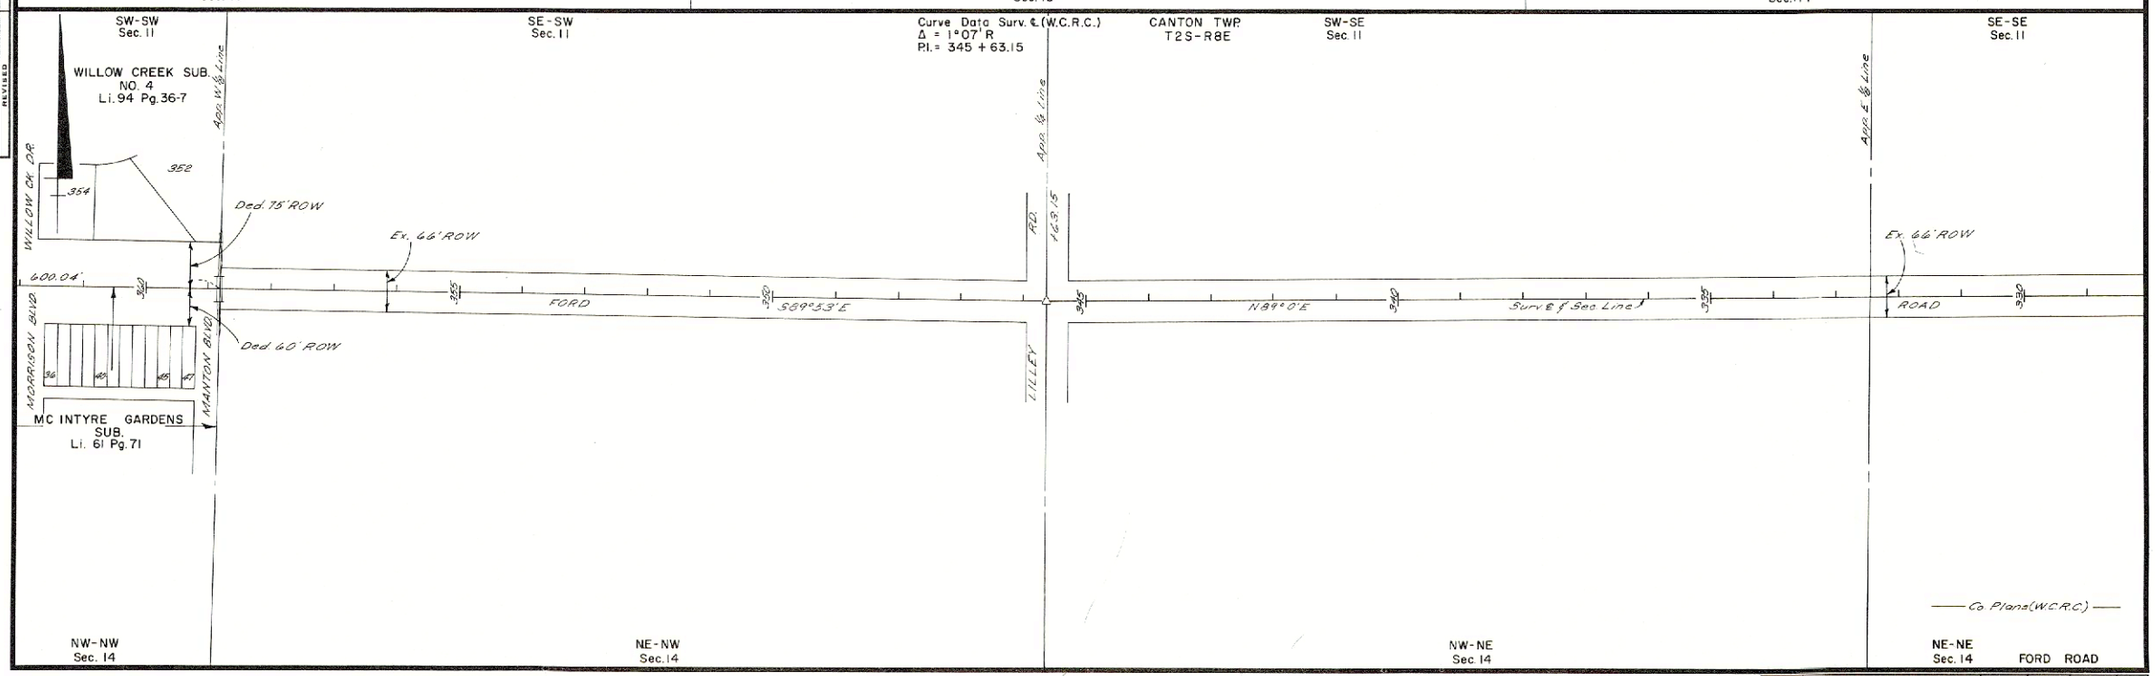

FILE NO.	82-R-1	ROUTE	PROJECT	CONTROL SECTION	SHEET NO.
		M-153	Co.	82081	218