ROUTE	COUNTY	PROJECT	CONTROL SECTION	SHEET NO.
I-96	WAYNE		82123 82124	310

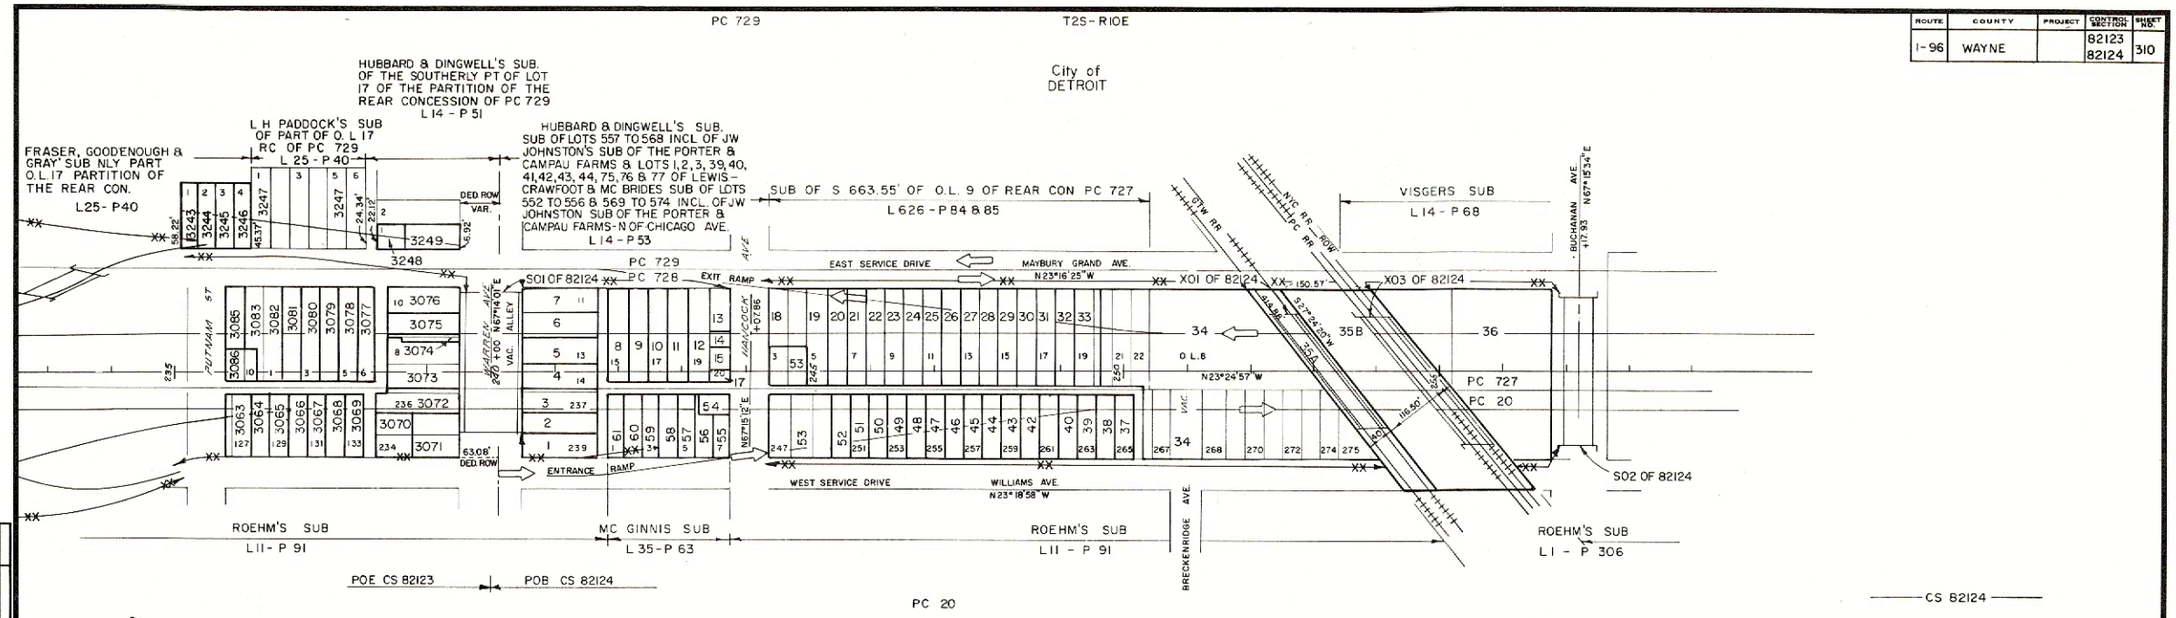

OPERATION	BY	DATE
DRAWN	EDDY	6-2073
TRACED	"	"
INKED	"	8-77
CHECKED		
REVIEWED		
REVISED		

CS 82124

CS 82124

PARCEL	GRANTOR	INST	DATE REC	LIB-PG
D 1	M ENGEL	D		
2	K ROOKS	"	4-28-66	15982-341
3	F SPEED	"		
4	S KULCZYCKI	"	3-15-66	16100-23
4	B OLIVER	"	3-14-66	16098-817
5	A FITZGERALD	"	4-6-67	16183-115
6	A TEMROWSKI	"	12-19-66	16126-527
7	N SMITH	"	4-27-66	15974-476
B 8	S DONWELL	"		
9	H RASCH	QC	4-10-68	16620-903 --
B 10	I STAHL			
B 11	R JENKINS			
12	V CONTINI	D	9-14-66	16100-23 --
13	W VOGLE	"	2-22-67	16233-475 --
34	J ROSE	"	7-11-66	16044-196 --
15	J ROSE	"	6-14-66	16024-331
17	M JOHNSON	"	4-20-66	15974-474 --
18	J LAMBERT	"	5-20-66	16003-38
19	J PERRY	"	7-12-68	16044-831
B 20				
B 21				
22	M BROWN	"	8-22-66	16078-742 --
23	J BAILEY	"	5-27-66	16006-938
24	N GOLDSMITH	"	5-17-66	15996-458 --
25	N SMITH	"	7-11-66	16044-176
26	A CHESTER	"	"	16044-177
27	N DRIVER	"	1-22-69	16907-293
28	J MICKIEWICZ	"	8-4-65	16065-349
29	L GRIER	"	4-28-66	15982-322
30	L FAIRBEND	"	5-20-66	16003-35
31	A SMITH	D	7-12-66	16044-830 --
32	T ROSENDER	"	4-28-66	15982-342 --
33	R MITCHELL	"	9-26-66	16107-316
34	C RICHARDS	"		
35A	GRAND TRUNK R R CO	E	11-8-68	16836-737 --
35B	N Y CENTRAL R R	"	2-26-69	16942-225 --
36	MOTOR TERMINAL RLTY			
37	L STARKS	D	3-9-67	16244-801 --
38	M BOYD	"	7-12-68	16044-836 --
39	D OGLESBY	"	6-16-66	16024-59 --
40	C LAUGHERY	"	1-9-67	16183-623 --
B 41	L CHEFF			
42	N DAVIES	D	12-5-66	16162-274
43	SEYMOUR & TROESTER			
44	C SANDERS	"	9-15-66	16100-38
45	I COLLIER	"	9-26-66	16107-209 --
46	CONSERVATION DEPT	E	4-22-66	15977-427
47	L BURNS	D	9-1-66	16088-634
48	F RUTLEDGE	"	8-4-66	16065-347 --
B 49	M ASTON	D		
50	J GAINES	"	8-19-66	16078-128 --
B 51	W BELLAMY	"		
B 52	F JAMES	"		
53	M STRAUS	"	1-9-67	16183-613 --
53	S KATIN	"	1-9-67	16183-617
B 54	F LAUPPE			
55	M GROSBERG	"	12-8-66	16164-692
56	B WILLIAMS	"	2-27-67	16235-819
B 57	A DAMMANN	"		
58	E HUSBAND	"	12-5-66	16162-296 --
59	A JACKSON	"	11-2-66	16138-310
60	S SACHS	"	"	16138
B 61	S LIMPEDE	"		

CS 82123

PARCEL	GRANTOR	INST	DATE REC	LIB-PG
3063	EDEIMAN REALTY CO	D	11-2-66	16138-285
3064	E HADLEY	"	11-2-66	16138-331
3065	T MCMULLAN	"	3-8-67	16244-82
3066	L PHILLIPS	"	4-24-67	16273-360
3067	B ADAMS	"	11-2-66	16138-332
3068	J SMITH	"	2-23-67	16233-784
3069	G HOLLIS	"	12-5-66	16162-280
3070	M PATTERSON	"	12-5-66	16162-281
3071	H BYRD	"	4-24-67	16273-388
3071	MARATHON OIL CO	QC	"	16273-361
3072	F STANTON	D	5-24-67	16303-824
3074	T GREEN			
3074	CONSERVATION DEPT	E	4-22-66	15977-431 --
3075	A RECEP	D	4-24-67	16273-363 --
3076	R GAMBLE	"	"	16273-365 --
3077	E MCINTOSH	"	4-24-67	16273-752
3078	M WAGNER	"	2-23-67	16233-783
3079	E HANKINS	"	3-28-67	16256-936 --
3080	J JUNIOR	"	2-23-67	16233-795 --
3081	J MEIER			
3082	P MCCALEBB	"	2-27-67	16235-820
A 3083	G COHEN			
3085	M WILLIAMS	D	4-18-67	16273-367 --
3086	M FEINSTEIN	"	2-23-67	16233-781
3243	S SATTERFIELD	"	2-27-67	16235-804
3244	H CRAWFORD	"	3-28-67	16256-938
3245	L PENN	"	4-18-67	16273-307
3246	S SMITH	"	11-2-66	16138-336
3247				
3248	H CLARK	"	4-18-67	16273-308
3249	N BRENNER	"	3-28-67	16256-935

ACQUIRED UNDER ACT 149 OF P.A. 1911. QC DEEDS EXECUTED SUBSEQUENT TO A RECORDED AFFIDAVIT UNDER THIS ACT ARE NOT LISTED. SEE WAYNE CO. CIR. CT. CASE NO. 285,902 RECORDED 12-3-56 LIBER 13287 PAGE 129

CASE NO	DATE REC	LIBER-PAGE
A 77604		
B 69028		

WARREN AVE

GTW RR

PENN CENTRAL RR

JEFFRIES FREEWAY

FILE NO.	ROUTE	PROJECT	CONTROL SECTION	SHEET NO.
82-R-1	I-96		82124	310