ROUTE	COUNTY	PROJECT	CONTROL SECTION	SHEET NO.
I-96	WAYNE		82123	311

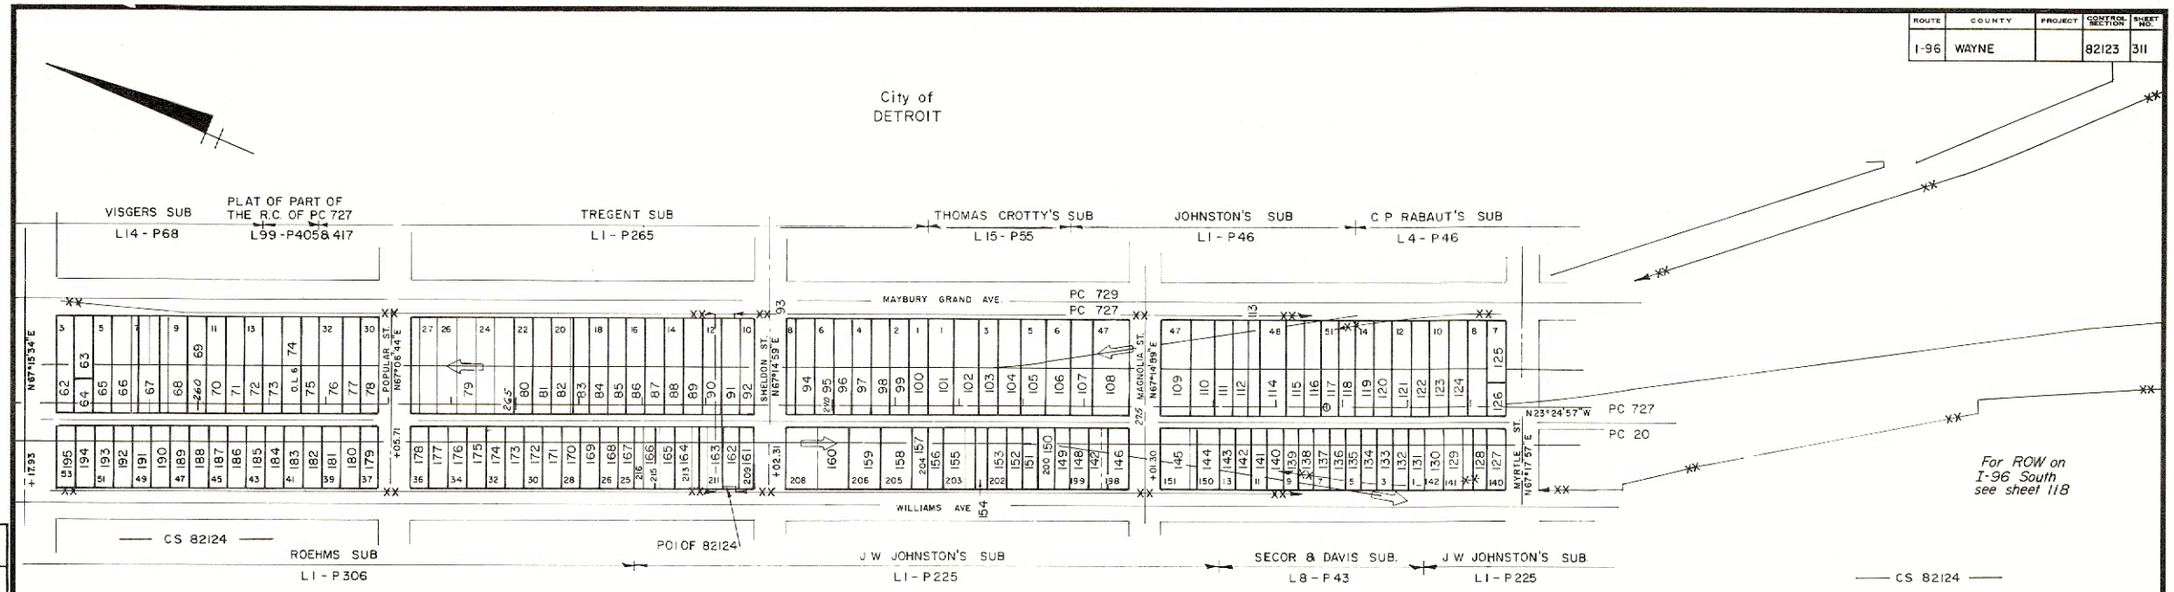

OPERATION	BY	DATE
DRAWN	EDDY	6-21-73
PLOTTED	"	"
CHECKED		8-77
REVISED		
REVISED		
REVISED		

CONTROL SECTION 82123

PARCEL	GRANTOR	INST	DATE REC	LIB-PG
A 62	C PRYOR	D		
63	S WALLACE	"	10-19-66	16126-528 --
64	A MITTIG	"	11-2-66	16138-312
65	V GRANISON	"	10-19-66	16126-530
65	M GOOZE	"	10-19-66	16126-529 --
66	M SLOBIN	"	5-3-67	16285-705 --
67	R JOHNSON	"	11-2-66	16138-314
68	C HOPKINS	"	"	16138-315 --
69	L KOWALSKI	"	7-11-68	16044-178 --
70	L HARRIS	"	2-21-67	16233-476 --
71	J LINTOL	"	1-24-67	16194-918 --
72	B PINKINS	"	11-2-66	16138-316 --
A 73	M THOMAS	"		
74	B CUNNINGHAM	"	2-23-67	16233-793
75	L GARTH	"	11-2-66	16138-317
76	F WOBROCK	"	10-19-66	16126-531
77	S DAVIS	"	3-8-67	16244-67 --
78	H EBEL	"	12-5-66	16162-266 --
79	A WOOD	"	1-9-67	16183-616
79	TRUE LOVE BAPTIST CH	"	"	16183-614
80	A REID	"	11-2-66	16138-318 --
B 81	D ELLIS	"		
B 82	A DOBIYASH	"		
83	H MORAN	"	9-26-66	16107-317
84	W JACKSON	"	5-27-66	16006-956
85	J CARMICHAEL	"	8-4-66	16065-350
86	S BURNSIDE	"	11-4-66	16141-295
87	V EDWARDS	"	7-12-66	16044-829
B 88	L SCHROT	"		
B 89	S FENTON	"		
90	J GENTRY	"	5-17-66	15996-459 --
91	P MABARAK	"	7-12-66	16044-828
92	F JELLIS	"	9-15-66	16100-14
B 93	LENNANE INVEST CORP	"		
94	J BERISH	"	9-15-66	16100-24
95	E BRAUN	"	6-16-66	16024-51
96	L MCGEE	"	7-12-66	16044-827
97	SAME AS PARCEL 46			
B 98	M MEYER			
B 99	C SIEGER			
100	E BRAUN	"	7-12-66	16044-826
101	R MORTON	"	5-20-66	16001-28
102	J HAIRSTON	"	8-4-66	16065-351
103	N WILLIAMS	"	2-21-67	16233-477
104	M KAROSA	"	12-8-66	16164-693
105	M JACKSON	"	11-2-66	16138-286
105	W MOORE	"	"	16138-352
B 106	E MINNS			
107	W CHILCOFF	"	9-26-66	16107-311
108	O BLACK	"	6-16-66	16024-60
109	S HAKIM	"	1-9-67	16183-602
110	J HOLMES	"	11-2-66	16138-295
110	FED SAVINGS & LOAN	"	"	16138-296
B 111	B STEINBERG	"		
112	B SMITH	"	9-15-66	16100-25
B 113	S BERENT	"		
B 114	D FRIED	"		
B 115	R COHEN	"		
116	W FISHER	"	5-27-66	16009-1
117	W MARTIN	"	"	16006-955
118	F HOUSEWORTH	D	9-15-66	16100-26 --
119	HOME BUYERS INC	"	9-15-66	16100-27
B 120	L SCHROT			
121	H POYNTER	"	10-5-66	16114-860
122	T ROSENDER	"	11-2-66	16138-353
B 123	E MINNS			
B 124	B SEYMOUR			
B 125	A BARTACCHI			
126	J PEREZ	"	12-5-66	16162-271
126	" "	QC	11-30-66	16159-140
127	M MOORE	D	1-3-67	16178-882 --
128	C STAHANSKI	"	9-26-66	16107-313 --
129	G NICHOL	"	6-9-66	16017-727 --
130	P COOPER	"	10-19-66	16126-532
130	" "	"	10-17-66	16124-746 --
131	R DOWDY	"	10-5-66	16114-859
132	" "	"	"	16114-858
133	" "	"	11-2-66	16138-319
134	J DWORSKI	"	7-12-66	16044-832
135	W RICHARDSON	"	10-19-66	16126-517
136	S POLAKOWSKI	"	6-9-66	16017-726 --
B 137	A PORVIN			
B 138	G PORTNER			
139	L BATES	"	8-4-66	16065-332
140	C CLAYBROOKS	"	2-24-67	16235-645
141	J KURAUSKAS	"	4-18-67	16273-261
142	R WEBER	"	7-11-66	16044-181
143	F POWELL	"	12-5-66	16162-267
144	J CAJA	"	5-27-66	16006-957
145	H ROBINSON	"	5-1-67	16283-772
146	V PRESLEY	"	7-12-66	16044-843
147	L BRYLOWSKI	"	7-12-68	16044-833
148	" "	"	5-20-66	16001-29
149	J PAYNE	"	12-5-66	16162-302
150	M MEYER	"	8-4-66	16065-341
151	N TUNE	"	5-20-66	16001-30
152	A WOZNIAK	"	6-9-66	16017-725 --
153	K TOMCZYK	"	6-9-66	16017-724
154	N BORTZ	"	12-5-66	16162-269
155	H CHERNICK	"	6-9-66	16017-723 --
156	T SMITH	"	5-27-66	16006-959
157	J RYCHCIK	"	5-20-66	16001-31
158	E LITMAN	"	5-17-66	15996-460
159	P BOLOS	"	8-4-66	16065-353
B 160	P BOLOS			
161	J WASILAUSKIS	"	10-3-67	16427-933
162	E PARKER	"	5-27-66	16006-953
163	R MARSHALL	"	1-9-67	16183-624
164	L HINDS	"	8-4-66	16065-352
165	M SMITH	"	5-27-66	16006-954
166	F HAMILTON	"	12-5-66	16162-270
167	A CHATMAN	"	8-4-66	16065-354 --
168	M BROWN	"	3-17-66	15996-461
169	J RYBA	"	5-20-66	16001-31
170	M SAMS	"	7-20-66	16050-549
171	W ST CLAIR	"	"	16050-550
172	W SCANION	"	6-16-66	16024-62
173	M ZAWACKI	"	7-12-66	16044-834
174	J RUCKER JR	"	12-8-66	16164-709
175	A ZAWADZKI	"	10-5-66	16114-864
176	A JUREWICZ	"	8-4-66	16065-346
177	H MILLER	"	9-15-66	16100-28
178	V HOFFMAN	"	10-19-66	16126-533
179	J COLE	"	8-4-66	16065-345
180	A FOJTIK	"	12-5-66	16162-276 --
181	S POMISH	"	11-2-66	16138-320 --
182	CITY OF DETROIT	QC	5-23-67	16303-292 --
183	C BURNSIDE	"	7-12-66	16044-845
184	F LASKIE	"	9-15-66	16100-29
185	D ADLE	"	1-6-67	16183-117 --
186	S BELL	"	6-9-66	16017-722 --
187	W SZWABOWSKI	"		
A 188	H OGLETREE	"		
A 189	HARTWELL INVEST CO	"		
190	J BROWN	"	6-16-66	16024-58
191	J GLADDEN	"	8-4-66	16065-360
192	M MITCHELL	"	8-19-66	16078-129
193	REV. E. MAJESKE	"	7-13-67	16349-334
193	M RASCH	"	7-13-67	16349-128
194	S ZIENTARSKI	"		
195	S HODOREK	"	4-18-67	16273-383

ACQUIRED UNDER ACT 149 OF P.A. 1911. Q.C. DEEDS
EXECUTED SUBSEQUENT TO A RECORDED AFFIDAVIT
UNDER THIS ACT ARE NOT LISTED.
SEE WAYNE CO. CIR. CT. CASE NOS.

CASE NO	DATE REC'D	LIBER-PAGE
A 68410	5-19-67	
B 69028	5-19-67	

STATION EQUATION

STA 277+79.044 ℄ =
STA 1296+73.61 N BD.

JEFFRIES FREEWAY

FILE NO.	82-R-1	ROUTE	PROJECT	CONTROL SECTION	SHEET NO.
		I-96		82124	311