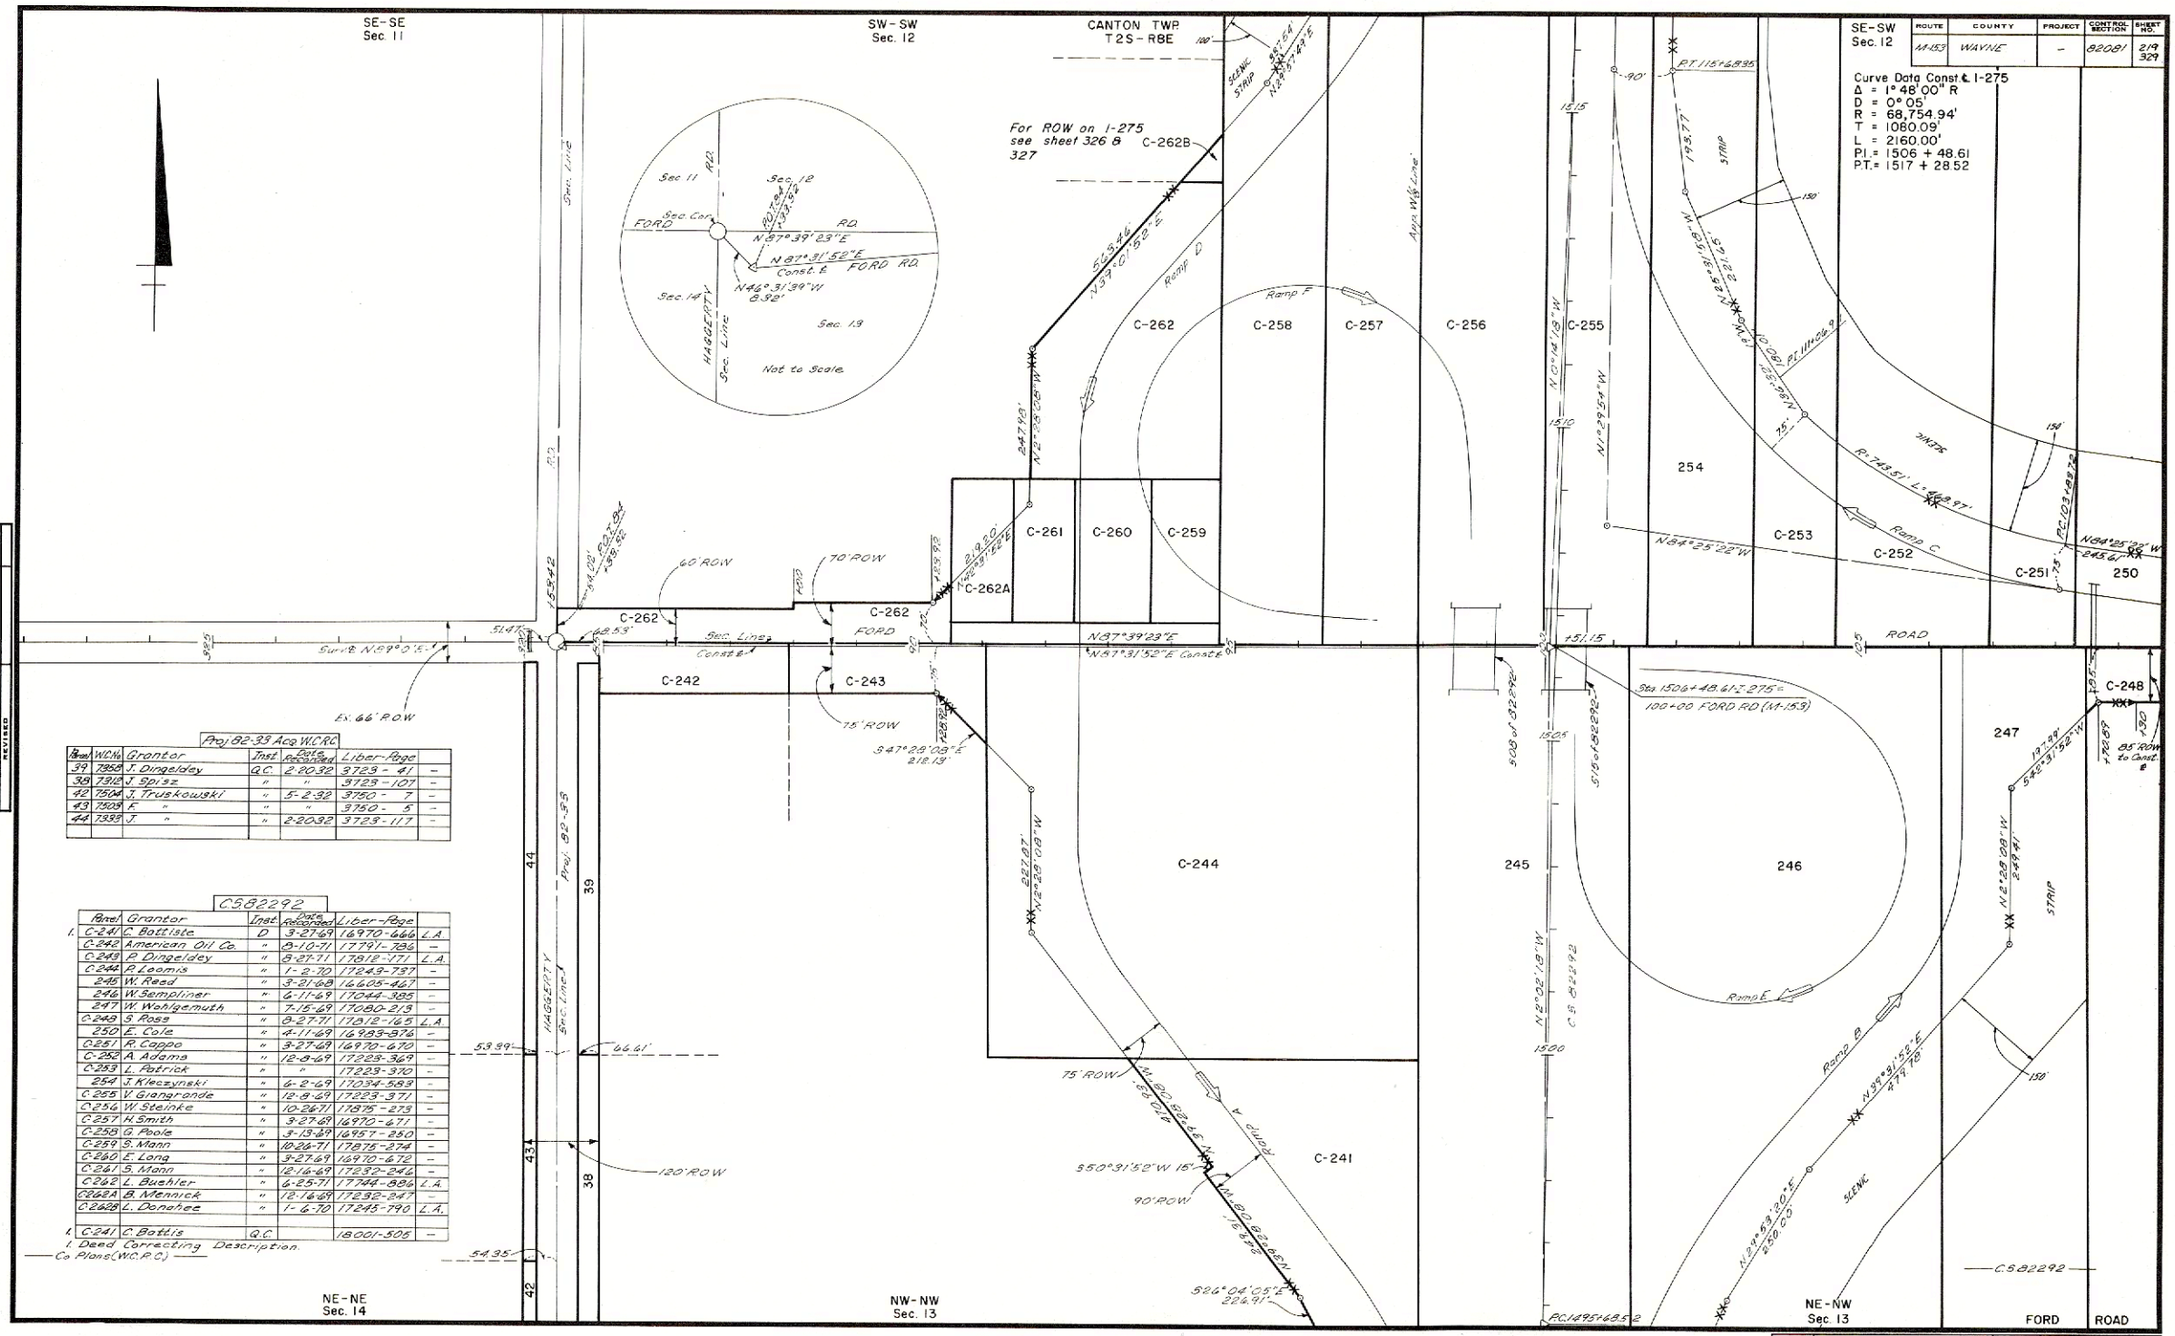

Parcel	W.C.N.	Grantor	Inst.	Date Recorded	Liber-Page	
39	7350	J. Dingeldey	Q.C.	2-20-32	3723 - 41	–
38	7312	J. Spisz	"	"	3723 - 107	–
42	7504	J. Truskowski	"	5-2-32	3750 - 7	–
43	7509	F. "	"	"	3750 - 5	–
44	7333	J. "	"	2-20-32	3723 - 117	–

Proj 82-33 Acq W.C.R.C.

Parcel	Grantor	Inst.	Date Recorded	Liber-Page	
1. C-241	C. Battiste	D	3-27-69	16970-666	L.A.
C-242	American Oil Co.	"	8-10-71	17791-786	–
C-243	P. Dingeldey	"	8-27-71	17812-171	L.A.
C-244	R. Loomis	"	1-2-70	17243-737	–
245	W. Reed	"	3-21-68	16605-467	–
246	W. Semplinar	"	6-11-69	17044-385	–
247	W. Wahlgemuth	"	7-15-69	17080-219	–
C-249	S. Ross	"	8-27-71	17812-165	L.A.
250	E. Cole	"	4-11-69	16983-976	–
C-251	R. Cappo	"	3-27-69	16970-670	–
C-252	A. Adams	"	12-8-69	17223-369	–
C-253	L. Patrick	"	"	17223-370	–
254	J. Kleczynski	"	6-2-69	17034-583	–
C-255	V. Giangronde	"	12-9-69	17223-371	–
C-256	W. Steinke	"	10-26-71	17875-273	–
C-257	K. Smith	"	3-27-69	16970-671	–
C-258	G. Poole	"	3-13-69	16957-280	–
C-259	S. Mann	"	10-26-71	17875-274	–
C-260	E. Long	"	3-27-69	16970-672	–
C-261	S. Mann	"	12-16-69	17232-246	–
C-262	L. Buehler	"	6-25-71	17744-886	L.A.
C-262A	B. Mennick	"	12-16-69	17232-247	–
C-262B	L. Donohee	"	1-6-70	17245-790	L.A.
1. C-241	C. Battis	Q.C.		18001-505	–

1. Deed Correcting Description.
Co. Plans (W.C.R.C.)

OPERATION	BY	DATE
DRAWN	A. Schulte	9-72
PLOTTED	A. Schulte	10-72
TRACED	Blackwell	3-73
CHECKED		
REVISED		
REVISED		
REVISED		

SE-SW Sec. 12	ROUTE	COUNTY	PROJECT	CONTROL SECTION	SHEET NO.
	M-153	WAYNE	–	82081	219 329

FILE NO.	82-R-1	ROUTE	PROJECT	CONTROL SECTION	SHEET NO.
		M-153	–	82081	329