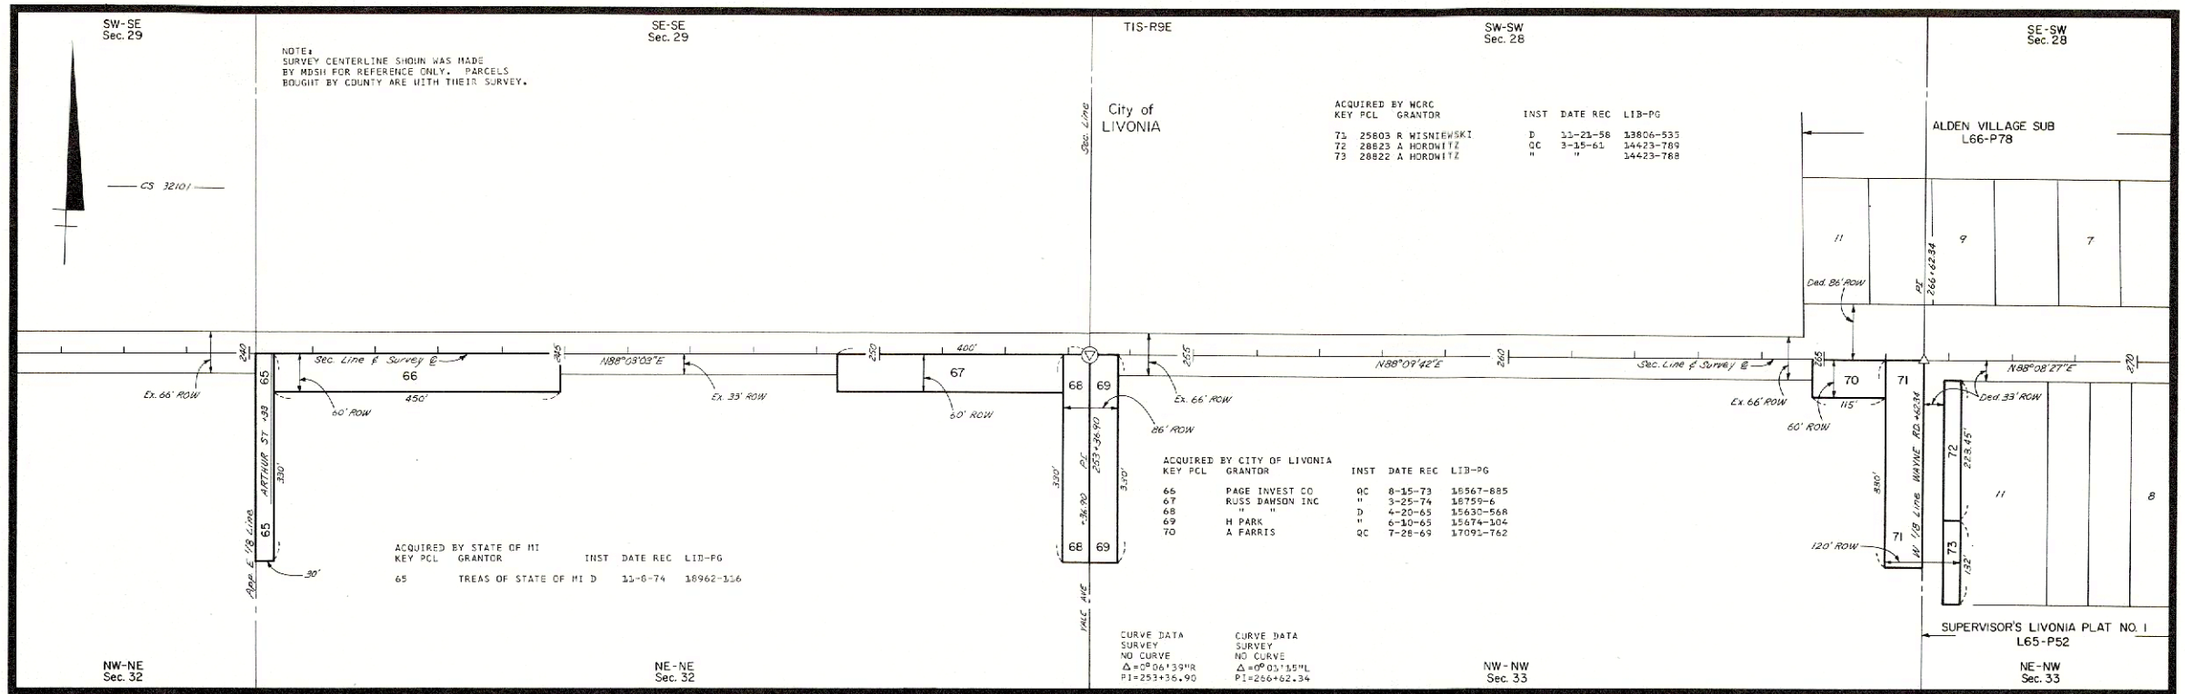

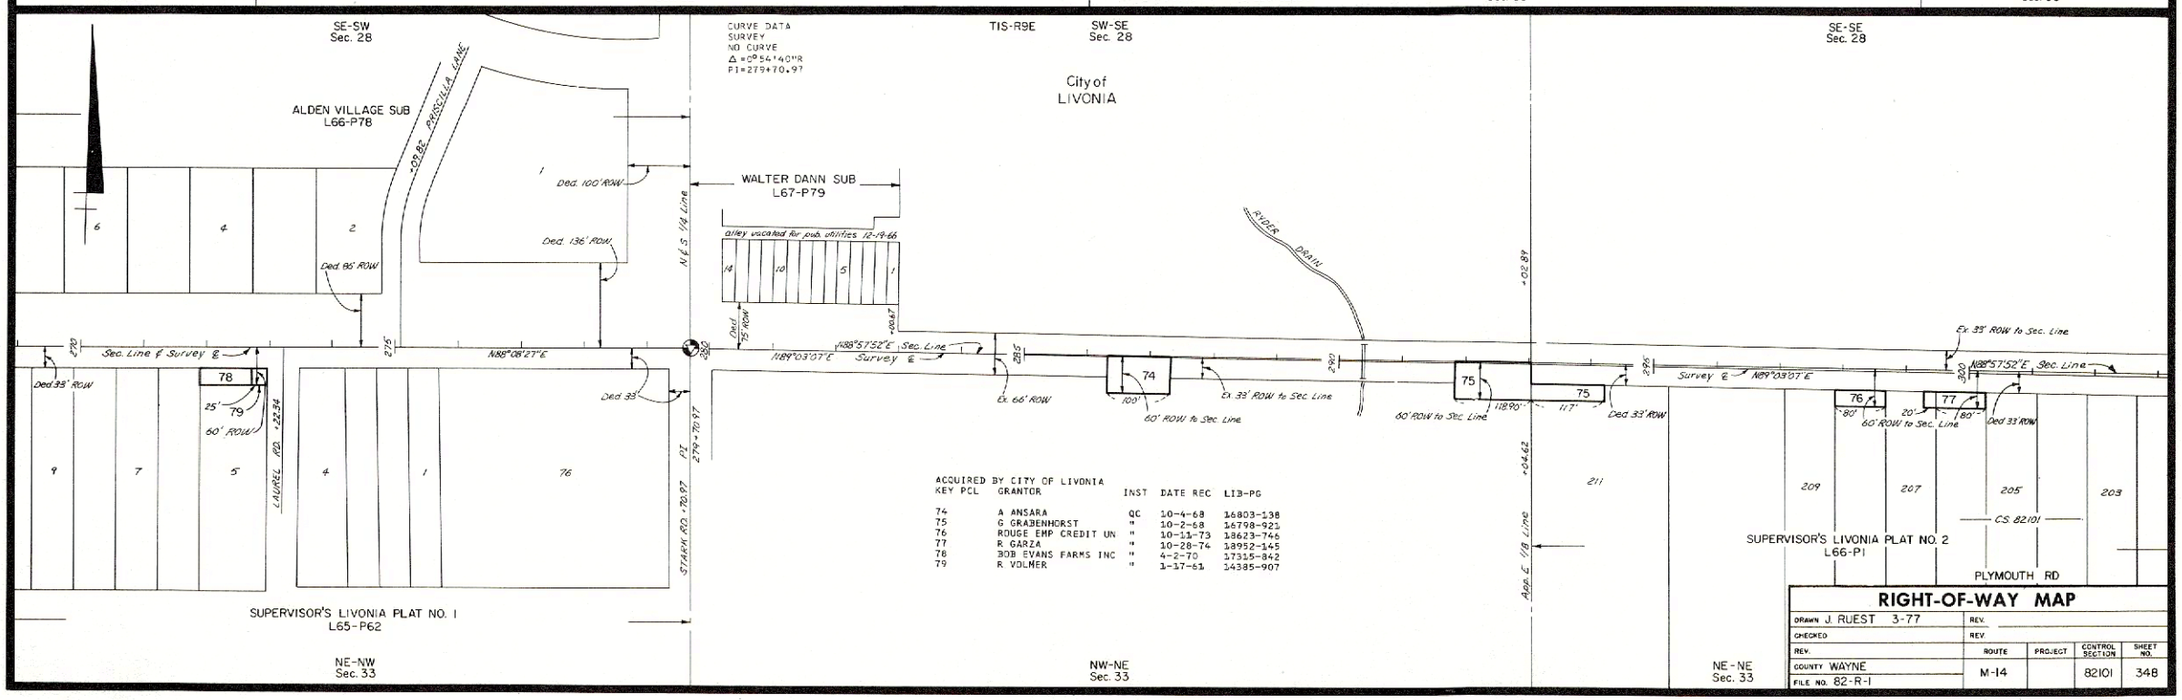

RIGHT-OF-WAY MAP

DRAWN J. RUEST 3-77	REV.			
CHECKED	REV.			
REV.	ROUTE	PROJECT	CONTROL SECTION	SHEET NO.
COUNTY WAYNE	M-14		82101	348
FILE NO. 82-R-1				