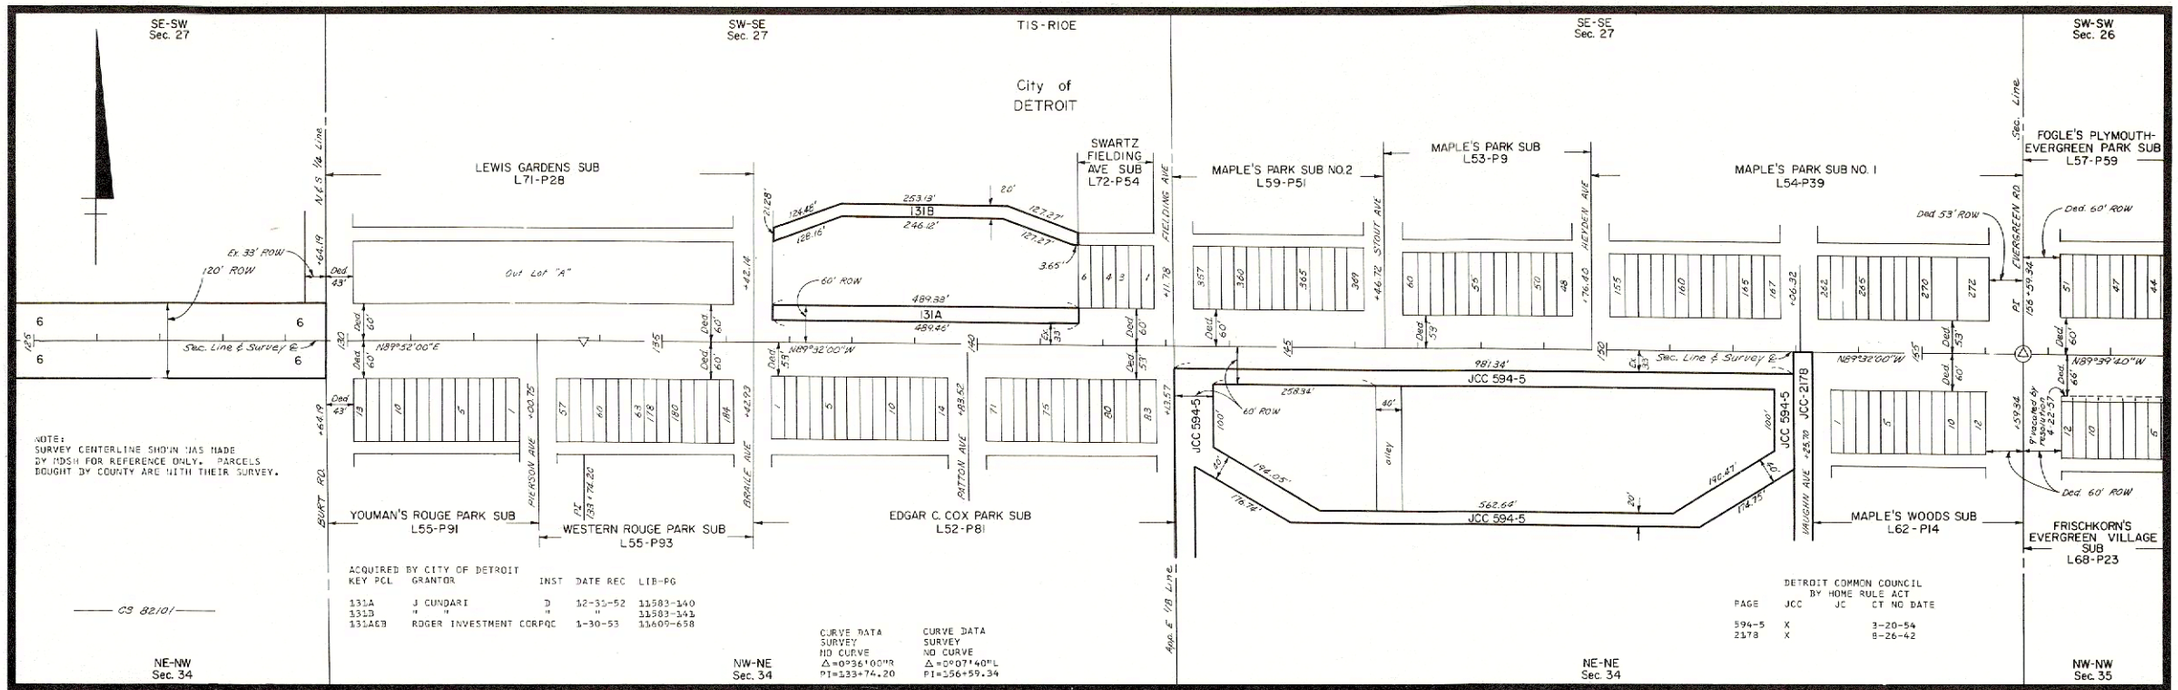

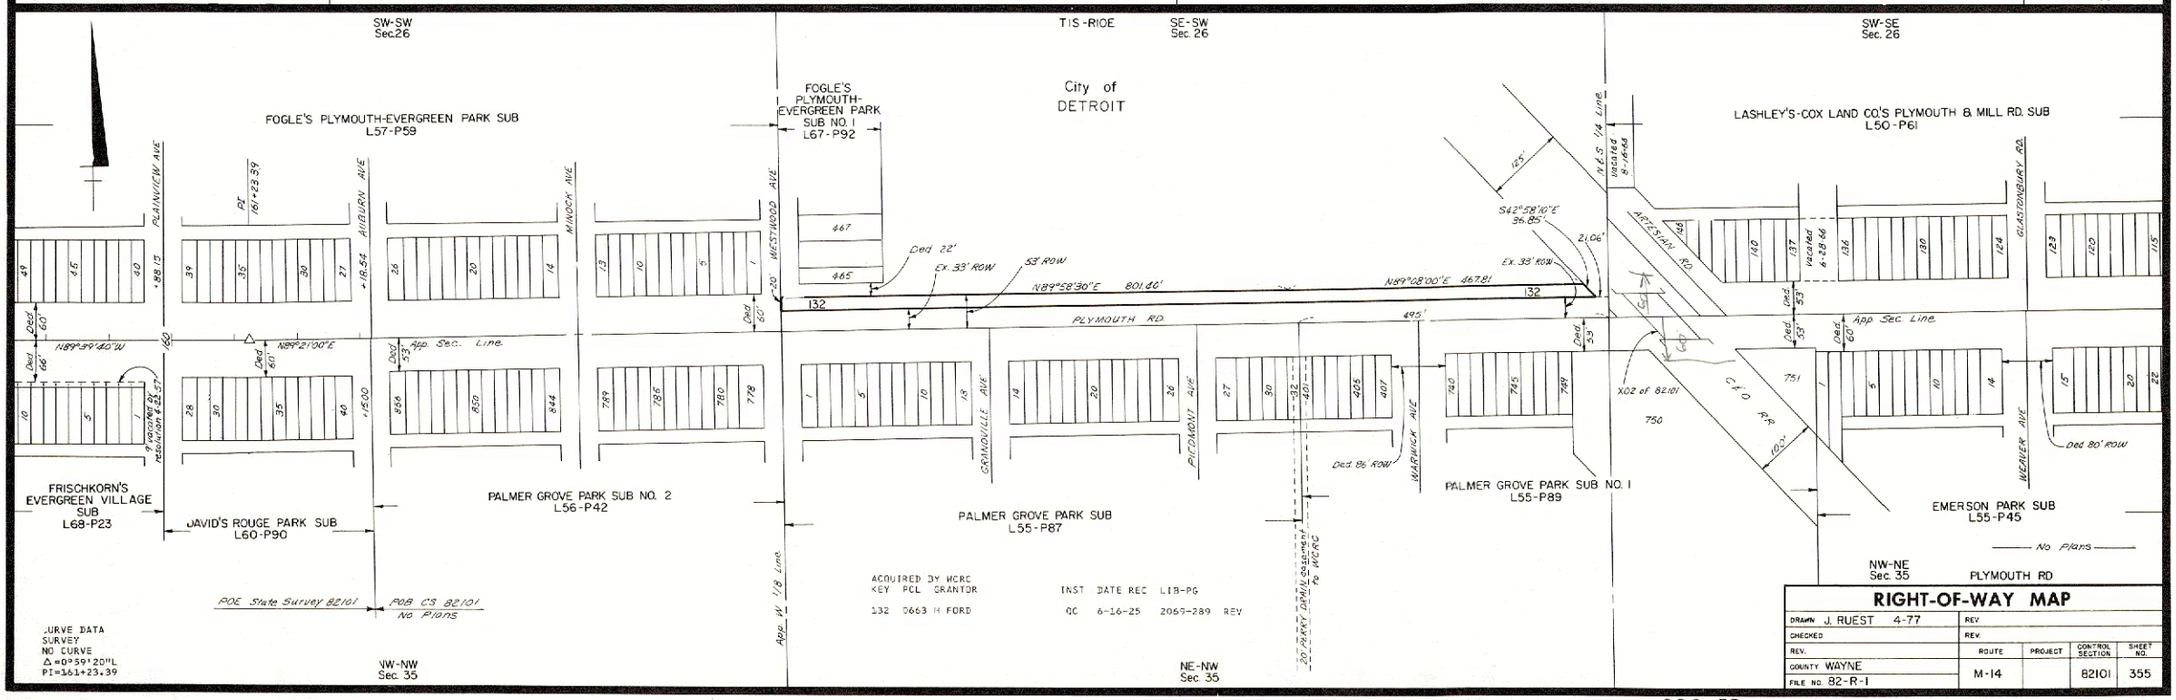

RIGHT-OF-WAY MAP

DRAWN J. RUEST 4-77	REV			
CHECKED	REV			
REV.	ROUTE	PROJECT	CONTROL SECTION	SHEET NO.
COUNTY WAYNE	M-14		82101	355
FILE NO. 82-R-1				