7-BP 12-21-41 ○
18BP 2-17-42 ○
2BP 4-3-42
18BP 4-4-42
18BP 4/25/42
8-BP. 8-2-42
10-BP. 7-11-47

200 1-30-45 P

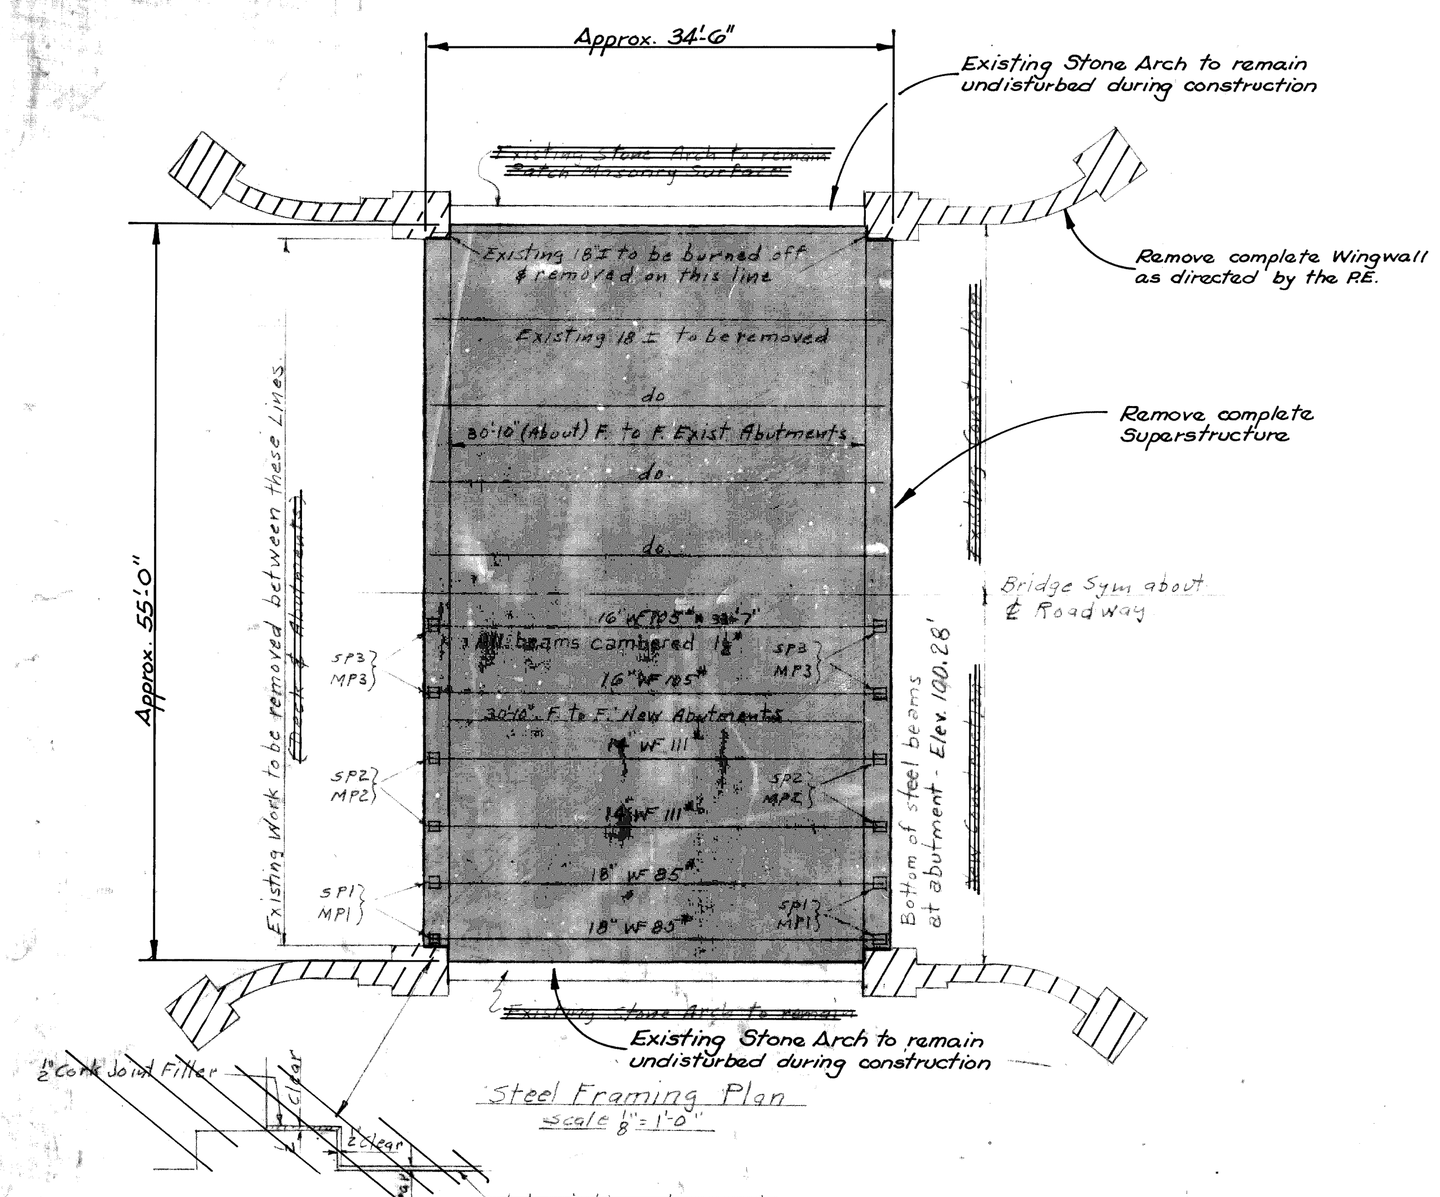

Steel Framing Plan
Scale 1/8" = 1'-0"

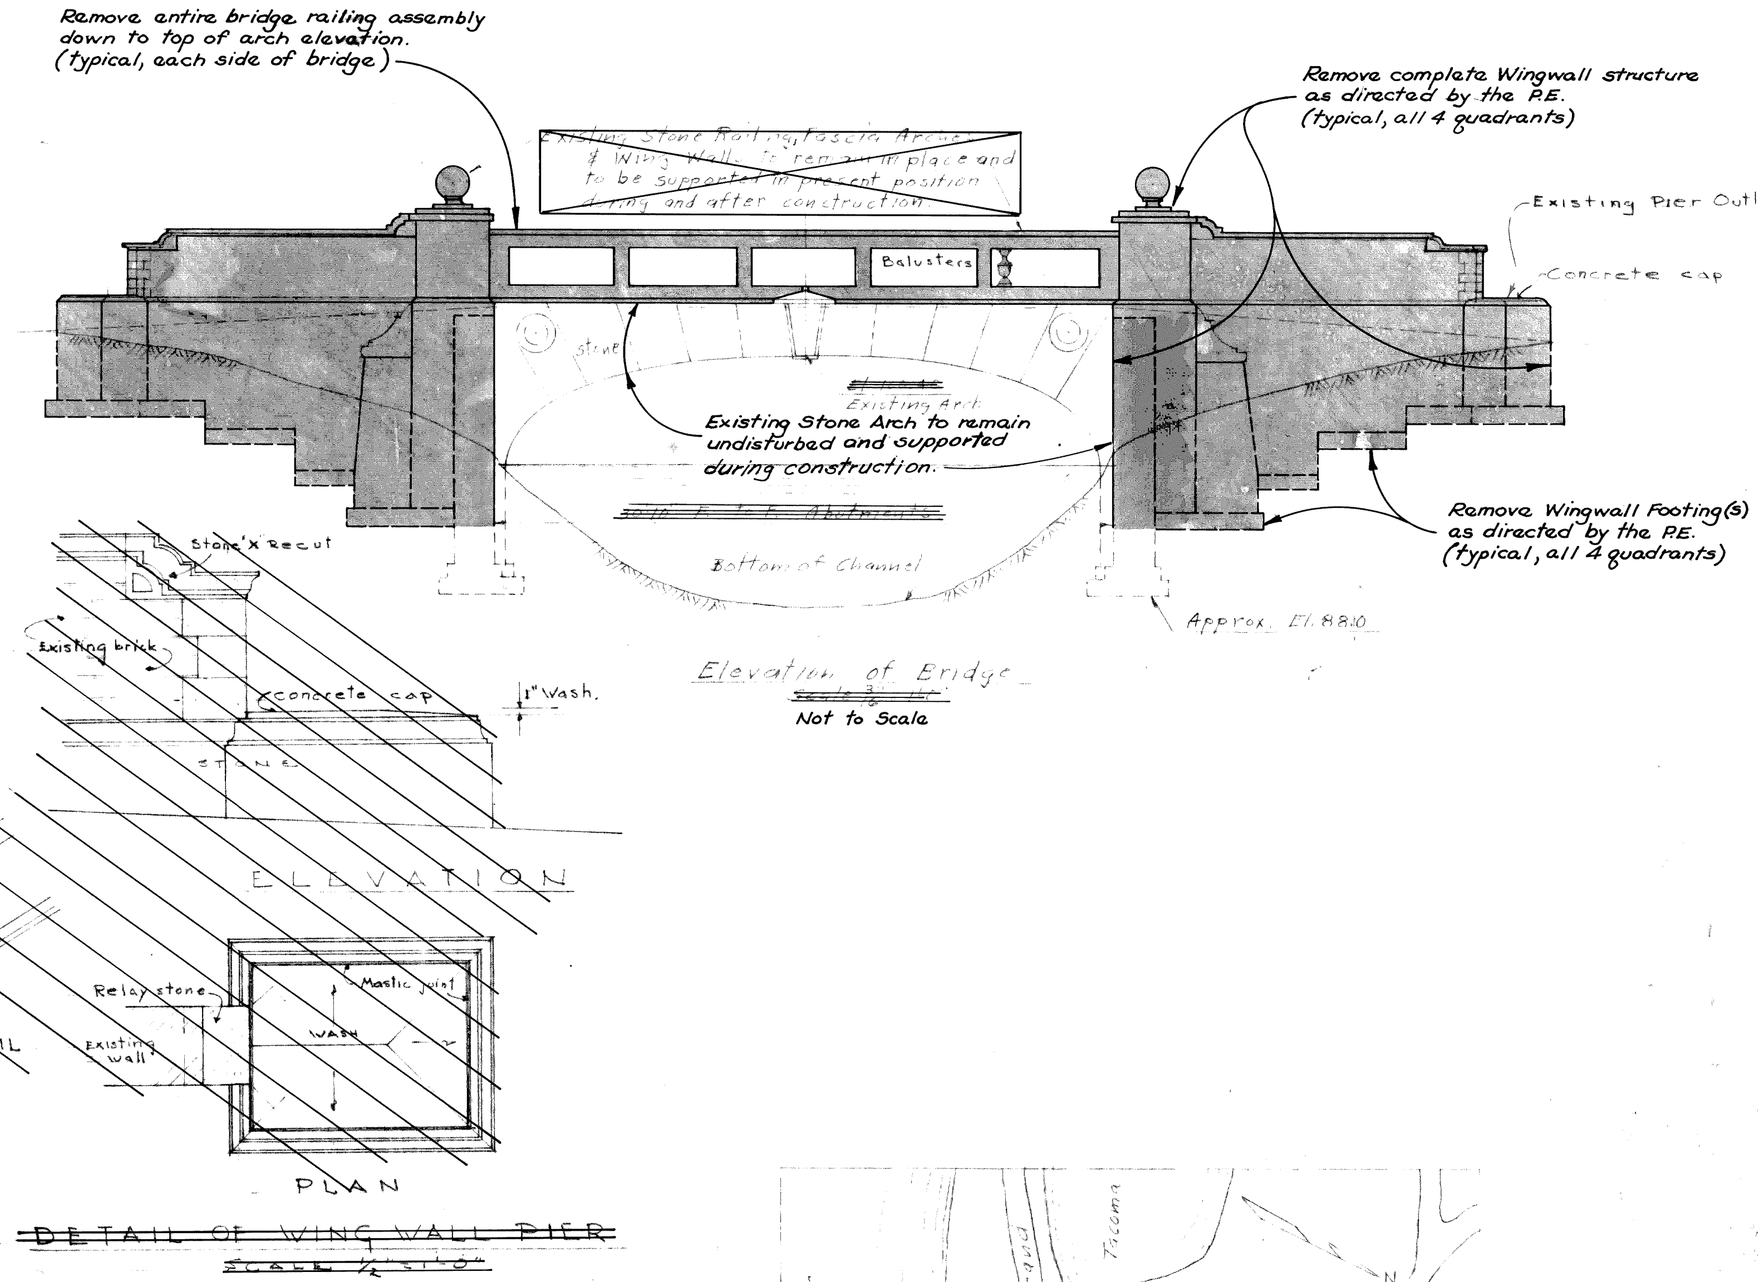

Elevation of Bridge
Not to Scale

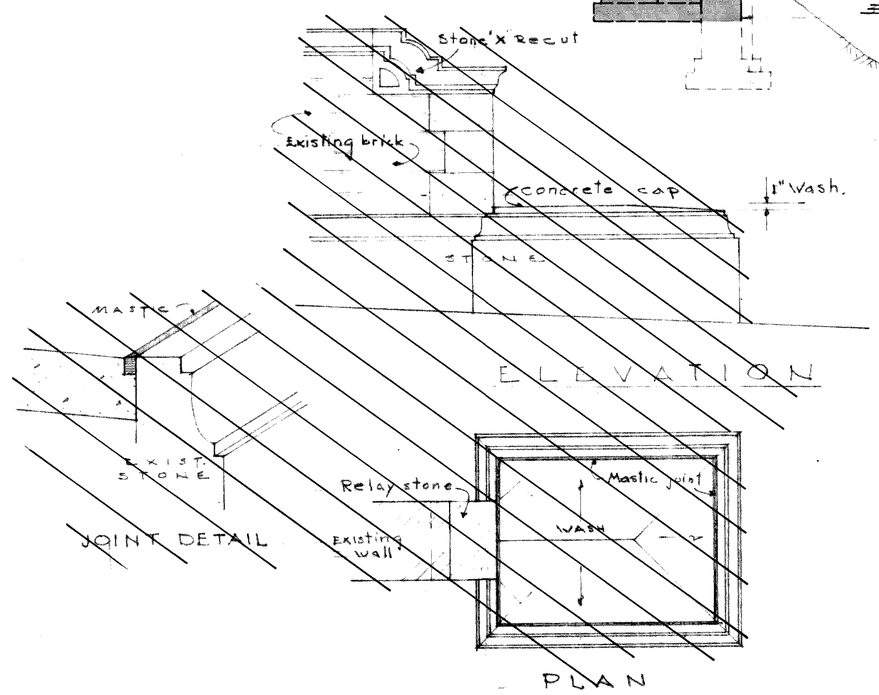

DETAIL OF WING WALL PIER
SCALE ½" = 1'-0"

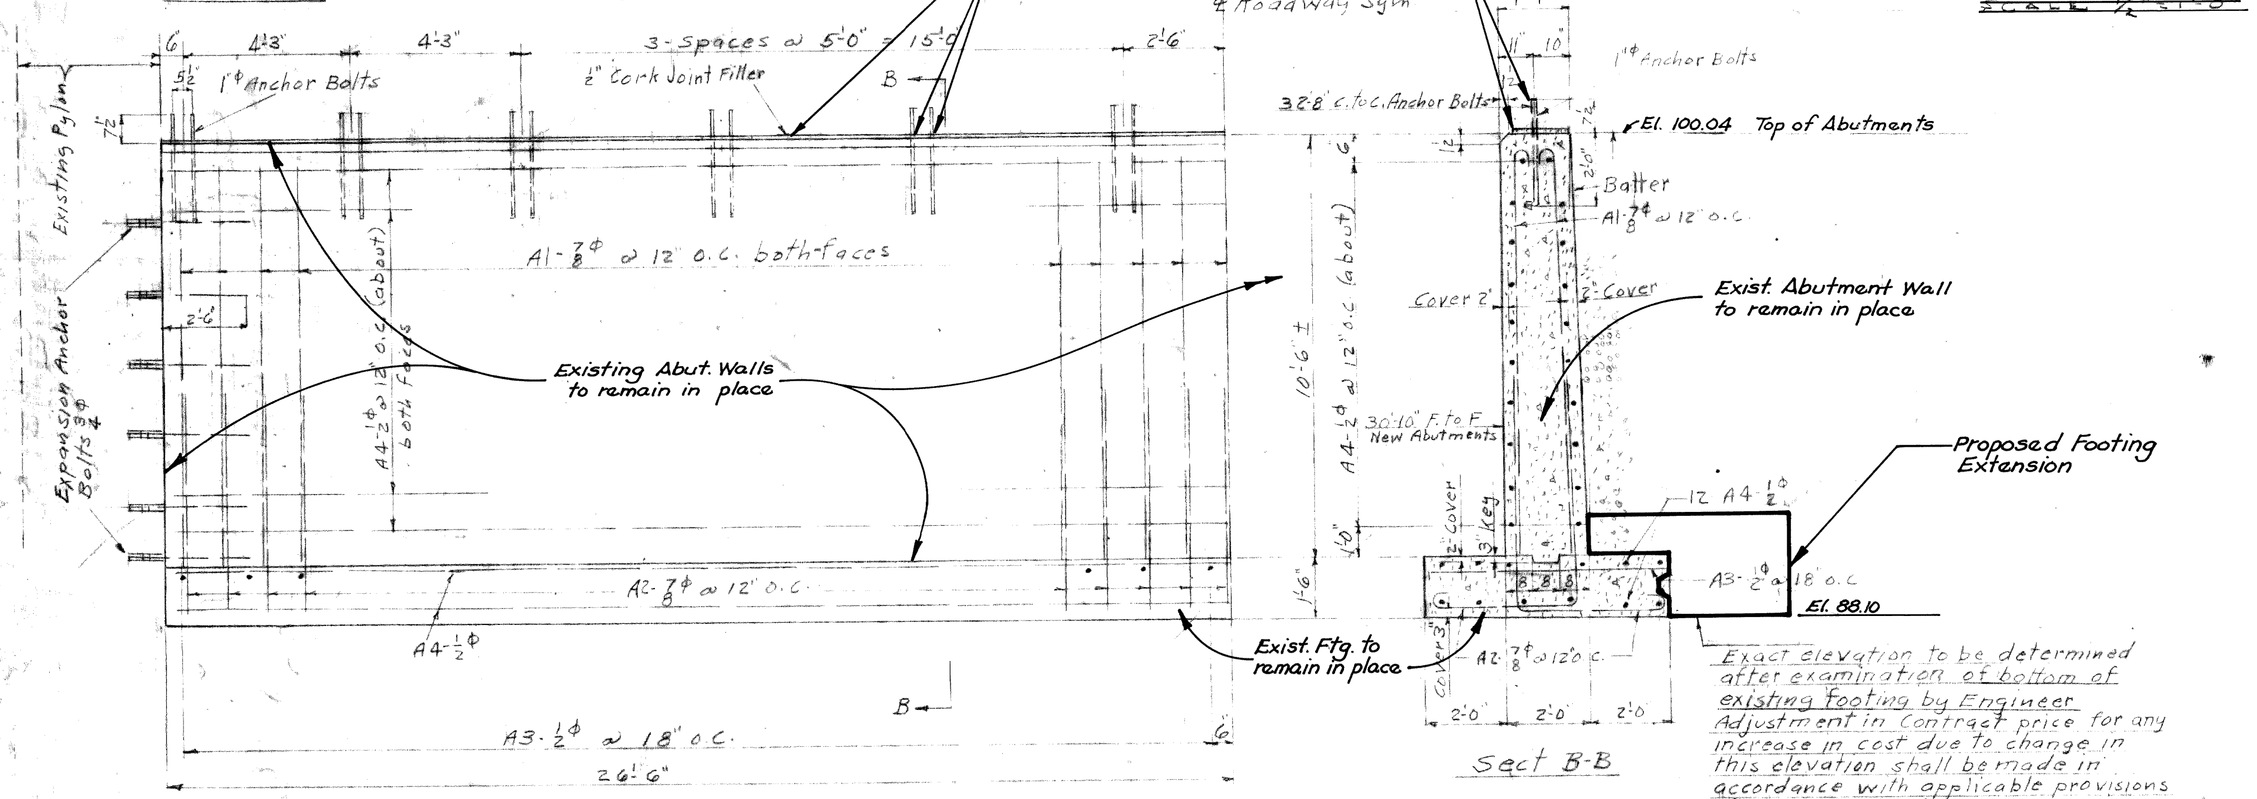

Front Half Elevation of Abutment
Scale 3/8" = 1'-0"

Sect B-B

Exact elevation to be determined after examination of bottom of existing footing by Engineer. Adjustment in Contract price for any increase in cost due to change in this elevation shall be made in accordance with applicable provisions of the specifications

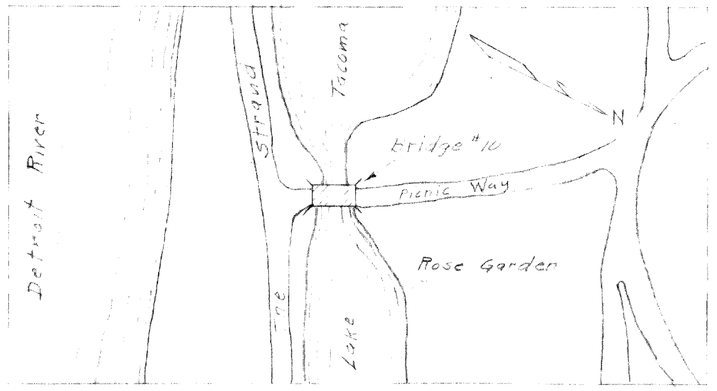

Location Plan Bridge No. 10
No scale

Note: These demolition sheets are for general information only. No guarantee is given as to the accuracy or completeness of the information theron.

DEMOLITION DETAILS

NOTED BY	DESCRIPTION	DRN.	CK'D	AP'VD.	DATE
	REVISIONS				

REFERENCE DRAWINGS

DESIGNED BY R.H. Speck
DRAWN BY R.H. Speck
TRACED BY R.H. Speck
CHECKED BY S. Cohen 2/21/46

APPROVED: L.L. Barton
ASS'T. ASSOC. STRUCT. ENGINEER
W.J. Wallace
ENGINEER OF DESIGN
Martin R. Fischer
ASS'T. CITY ENGINEER

CITY OF DETROIT
DEPARTMENT OF PUBLIC WORKS
CITY ENGINEERS OFFICE
BUREAU OF DESIGN

BELLE ISLE BRIDGES
RECONSTRUCTION OF BRIDGE NO. 10
EXISTING BRIDGE AND ELEVATIONS

BOOK NO. 1630 PAGE 5-G-7 SCALE As noted

SHEET 1 OF 2 SHEETS
JOB No. PW-77
DRWG No. D-1
DATE MAY 1946
AP-69

Dram #4

8W 216




























