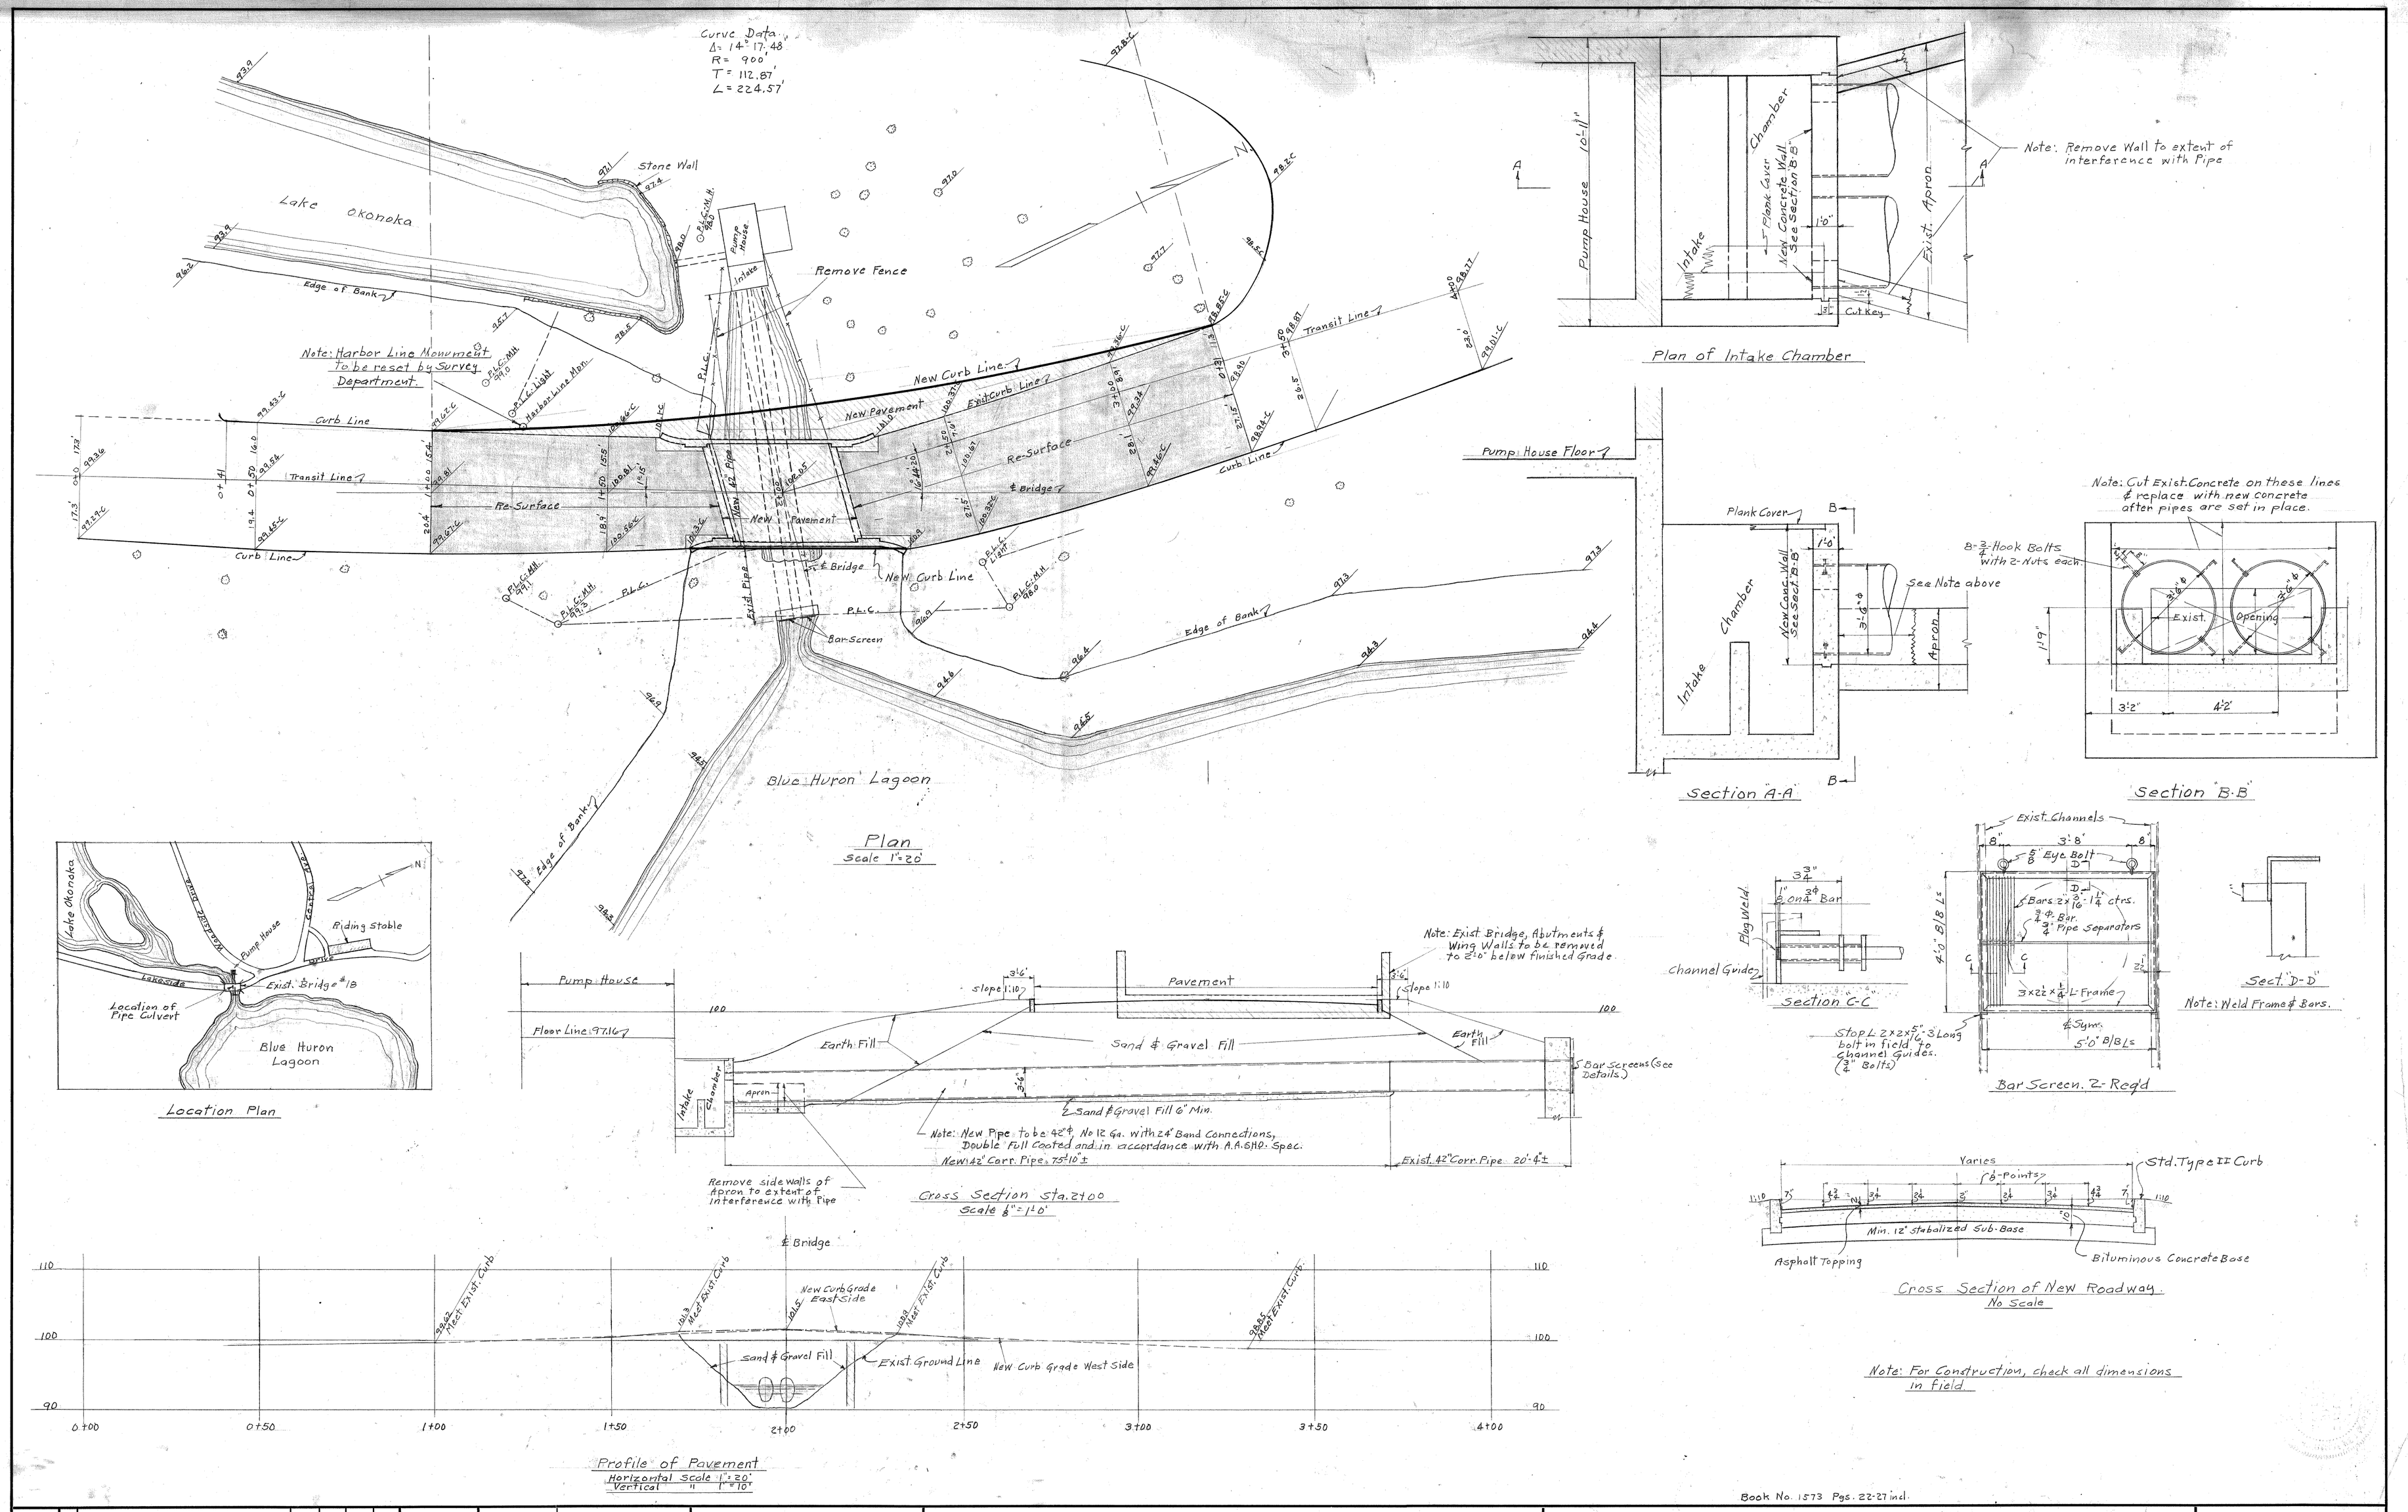

Book No. 1573 Pgs. 22-27 incl.

G							REFERENCE DRAWINGS
F							
E							
D							
C							
B							
A							
NOTED BY	DESCRIPTION	DR'N	CK'D	AP'VD	DATE		
	REVISIONS						

DESIGNED BY		APPROVED: J. L. Barton 11/29/49 SR. ASSOC. STRUCT. ENGINEER
DRAWN BY	R.H. Speck	W. Wallace ENGINEER OF STREETS
TRACED BY		Martin R. Fisher DEPUTY CITY ENGINEER
CHECKED BY	J. L. BARTON	

CITY OF DETROIT
DEPARTMENT OF PUBLIC WORKS
CITY ENGINEERS OFFICE
BUREAU OF DESIGN

BELLE ISLE BRIDGES
BRIDGE NO. 18.
PLAN FOR REMOVAL OF BRIDGE

SHEET 1 OF 1 SHEETS
JOB No. 391
DRWG No. S-1
DATE SEPT. 1949

Draw 4