BENEFITS DERIVED FOR A
30' RESIDENTIAL STREET

ANY PIPE SEWERS FOUND AT EAST END OF NEW CULVERT MAY BE CONSIDERED AS ABANDONED

SEE NOTE 'X'
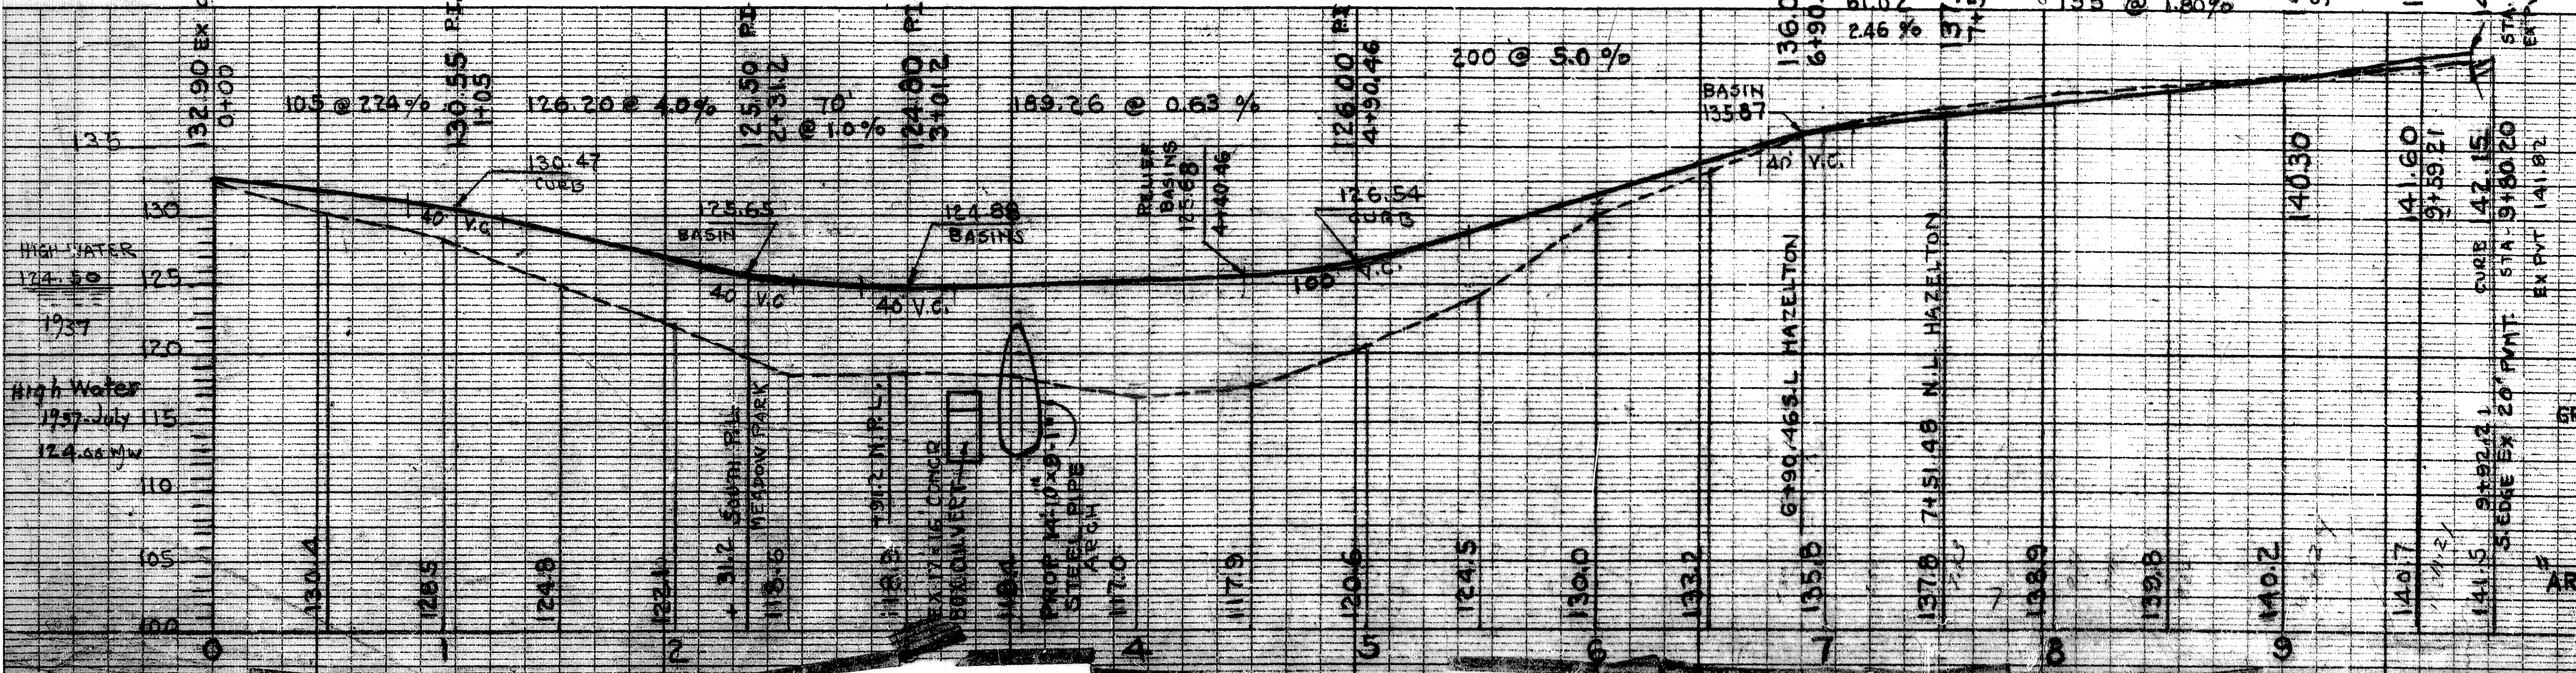
RIVER ROUGE PARK