FREDERICK POST CO. 179H 50 9-54

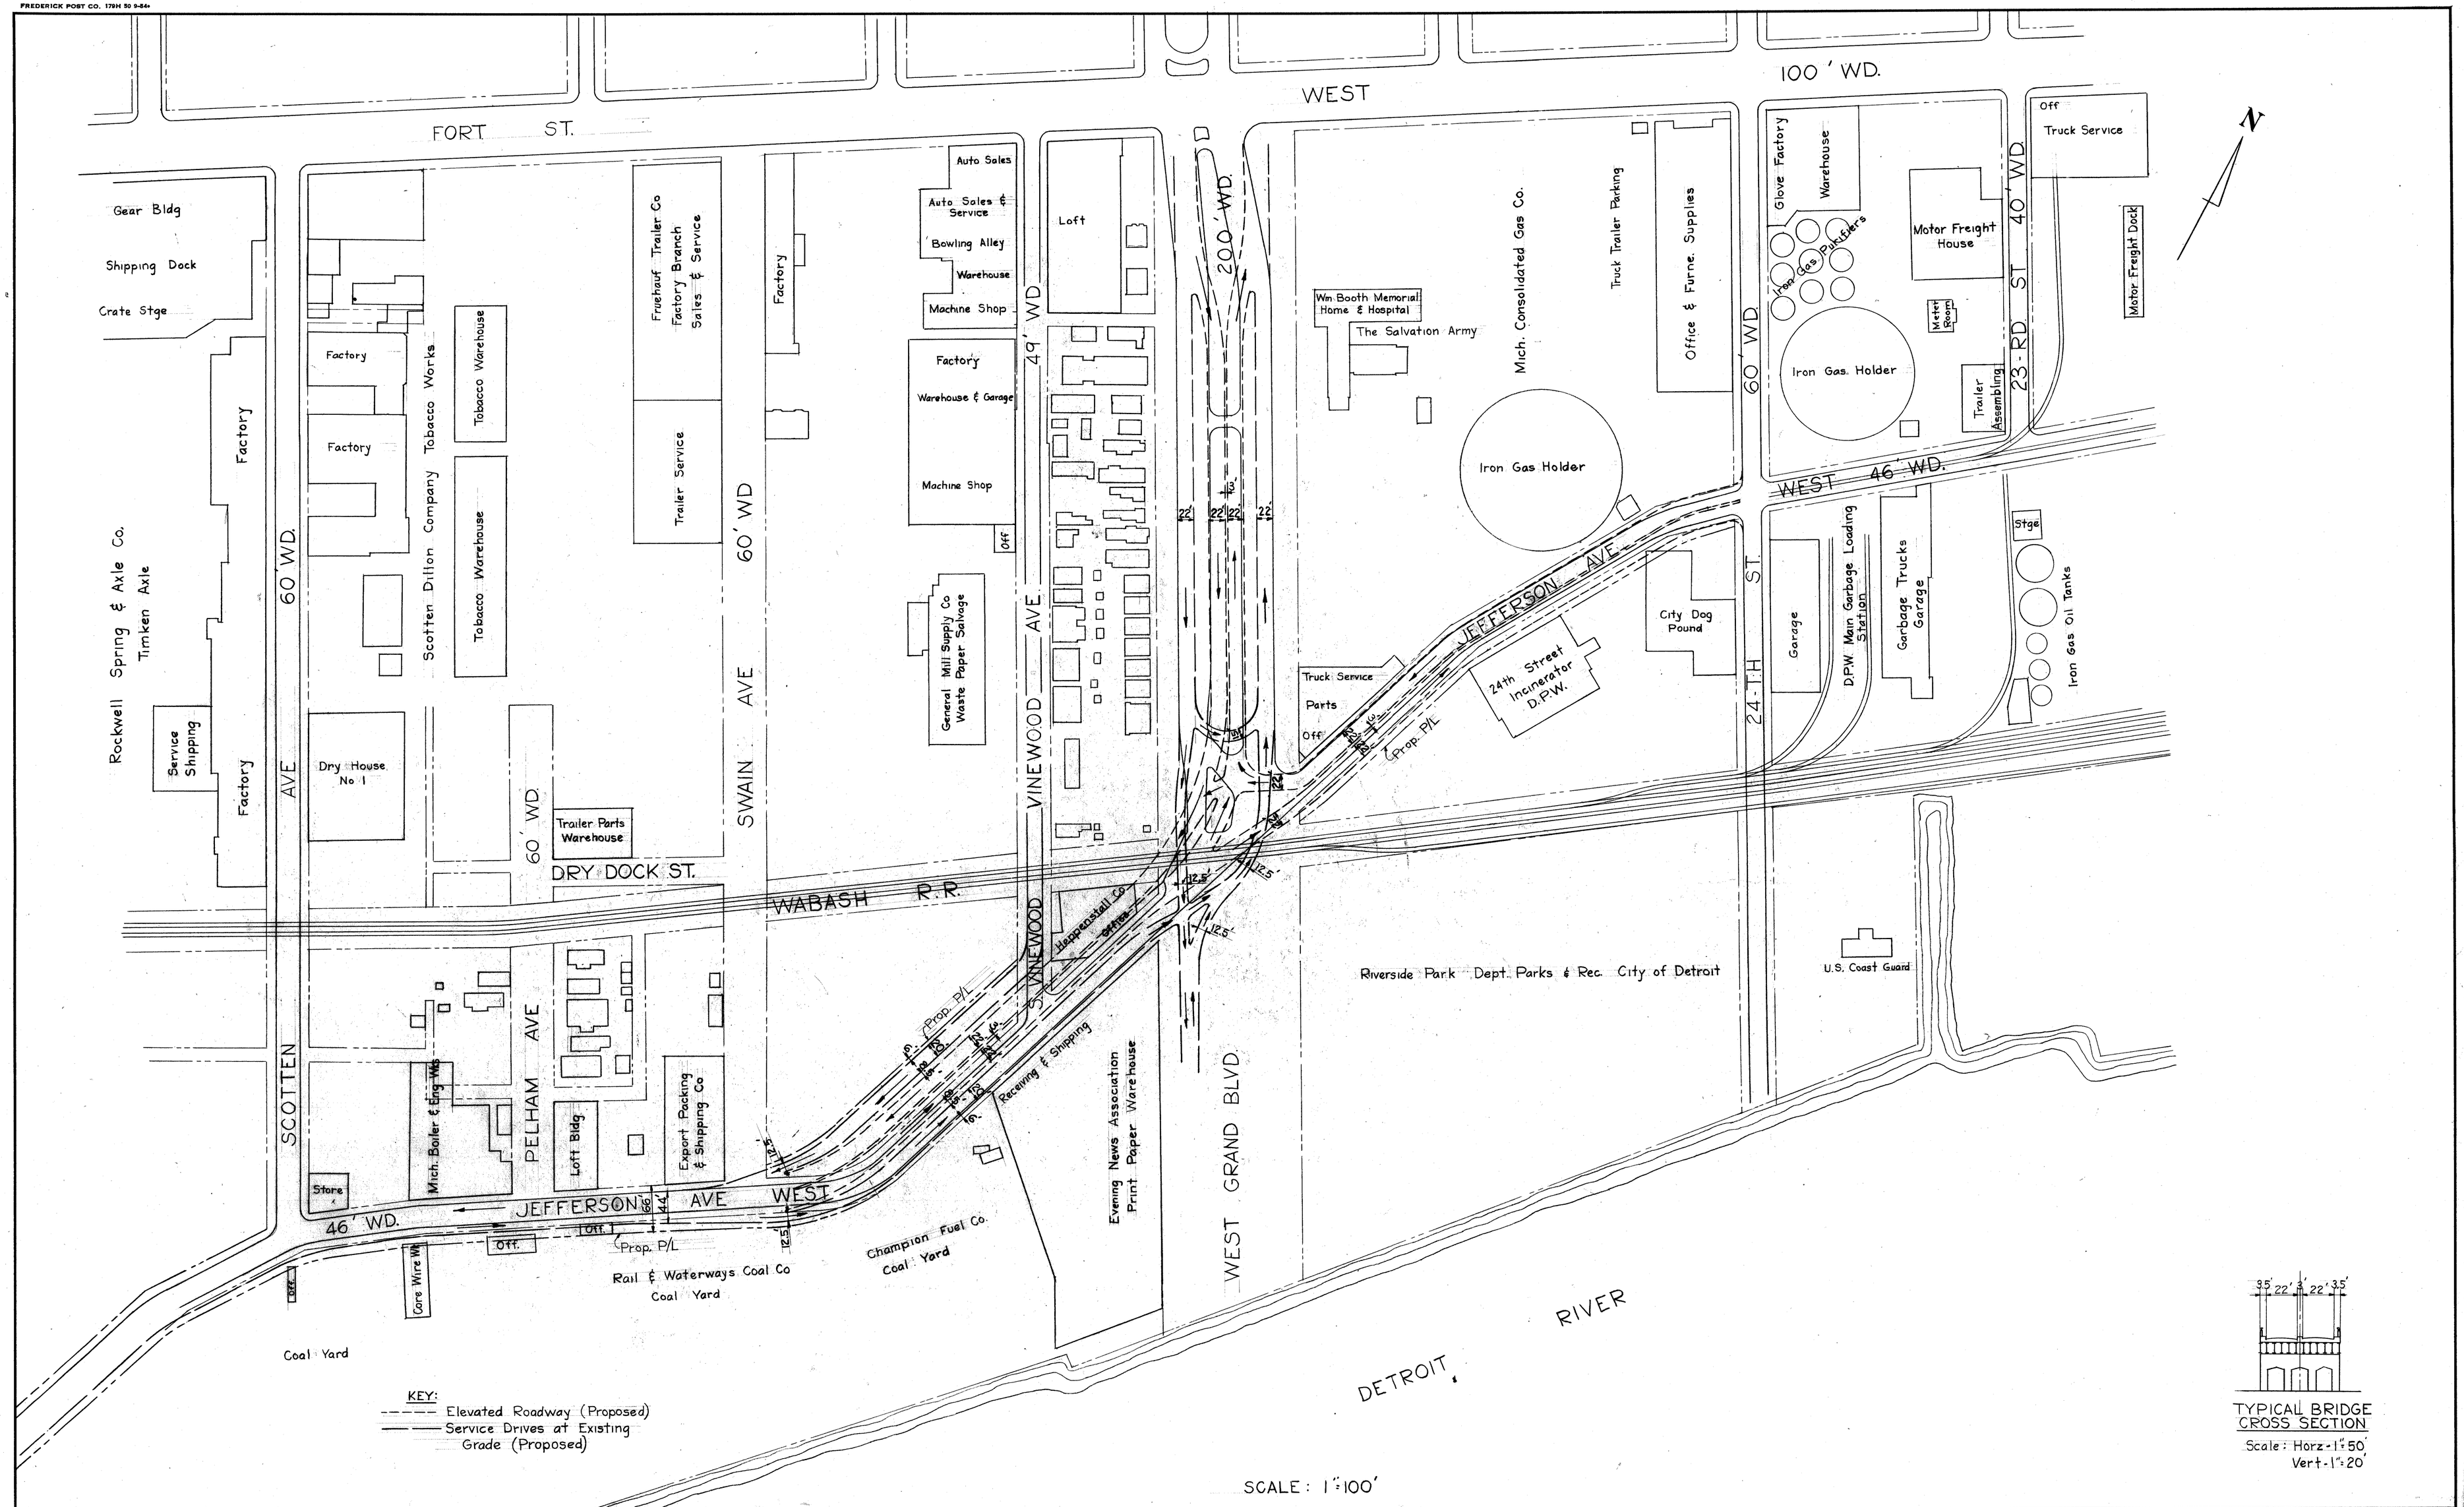

KEY:
----- Elevated Roadway (Proposed)
——— Service Drives at Existing Grade (Proposed)

TYPICAL BRIDGE CROSS SECTION
Scale: Horz-1"=50'
Vert-1"=20'

SCALE: 1"=100'

| | | |