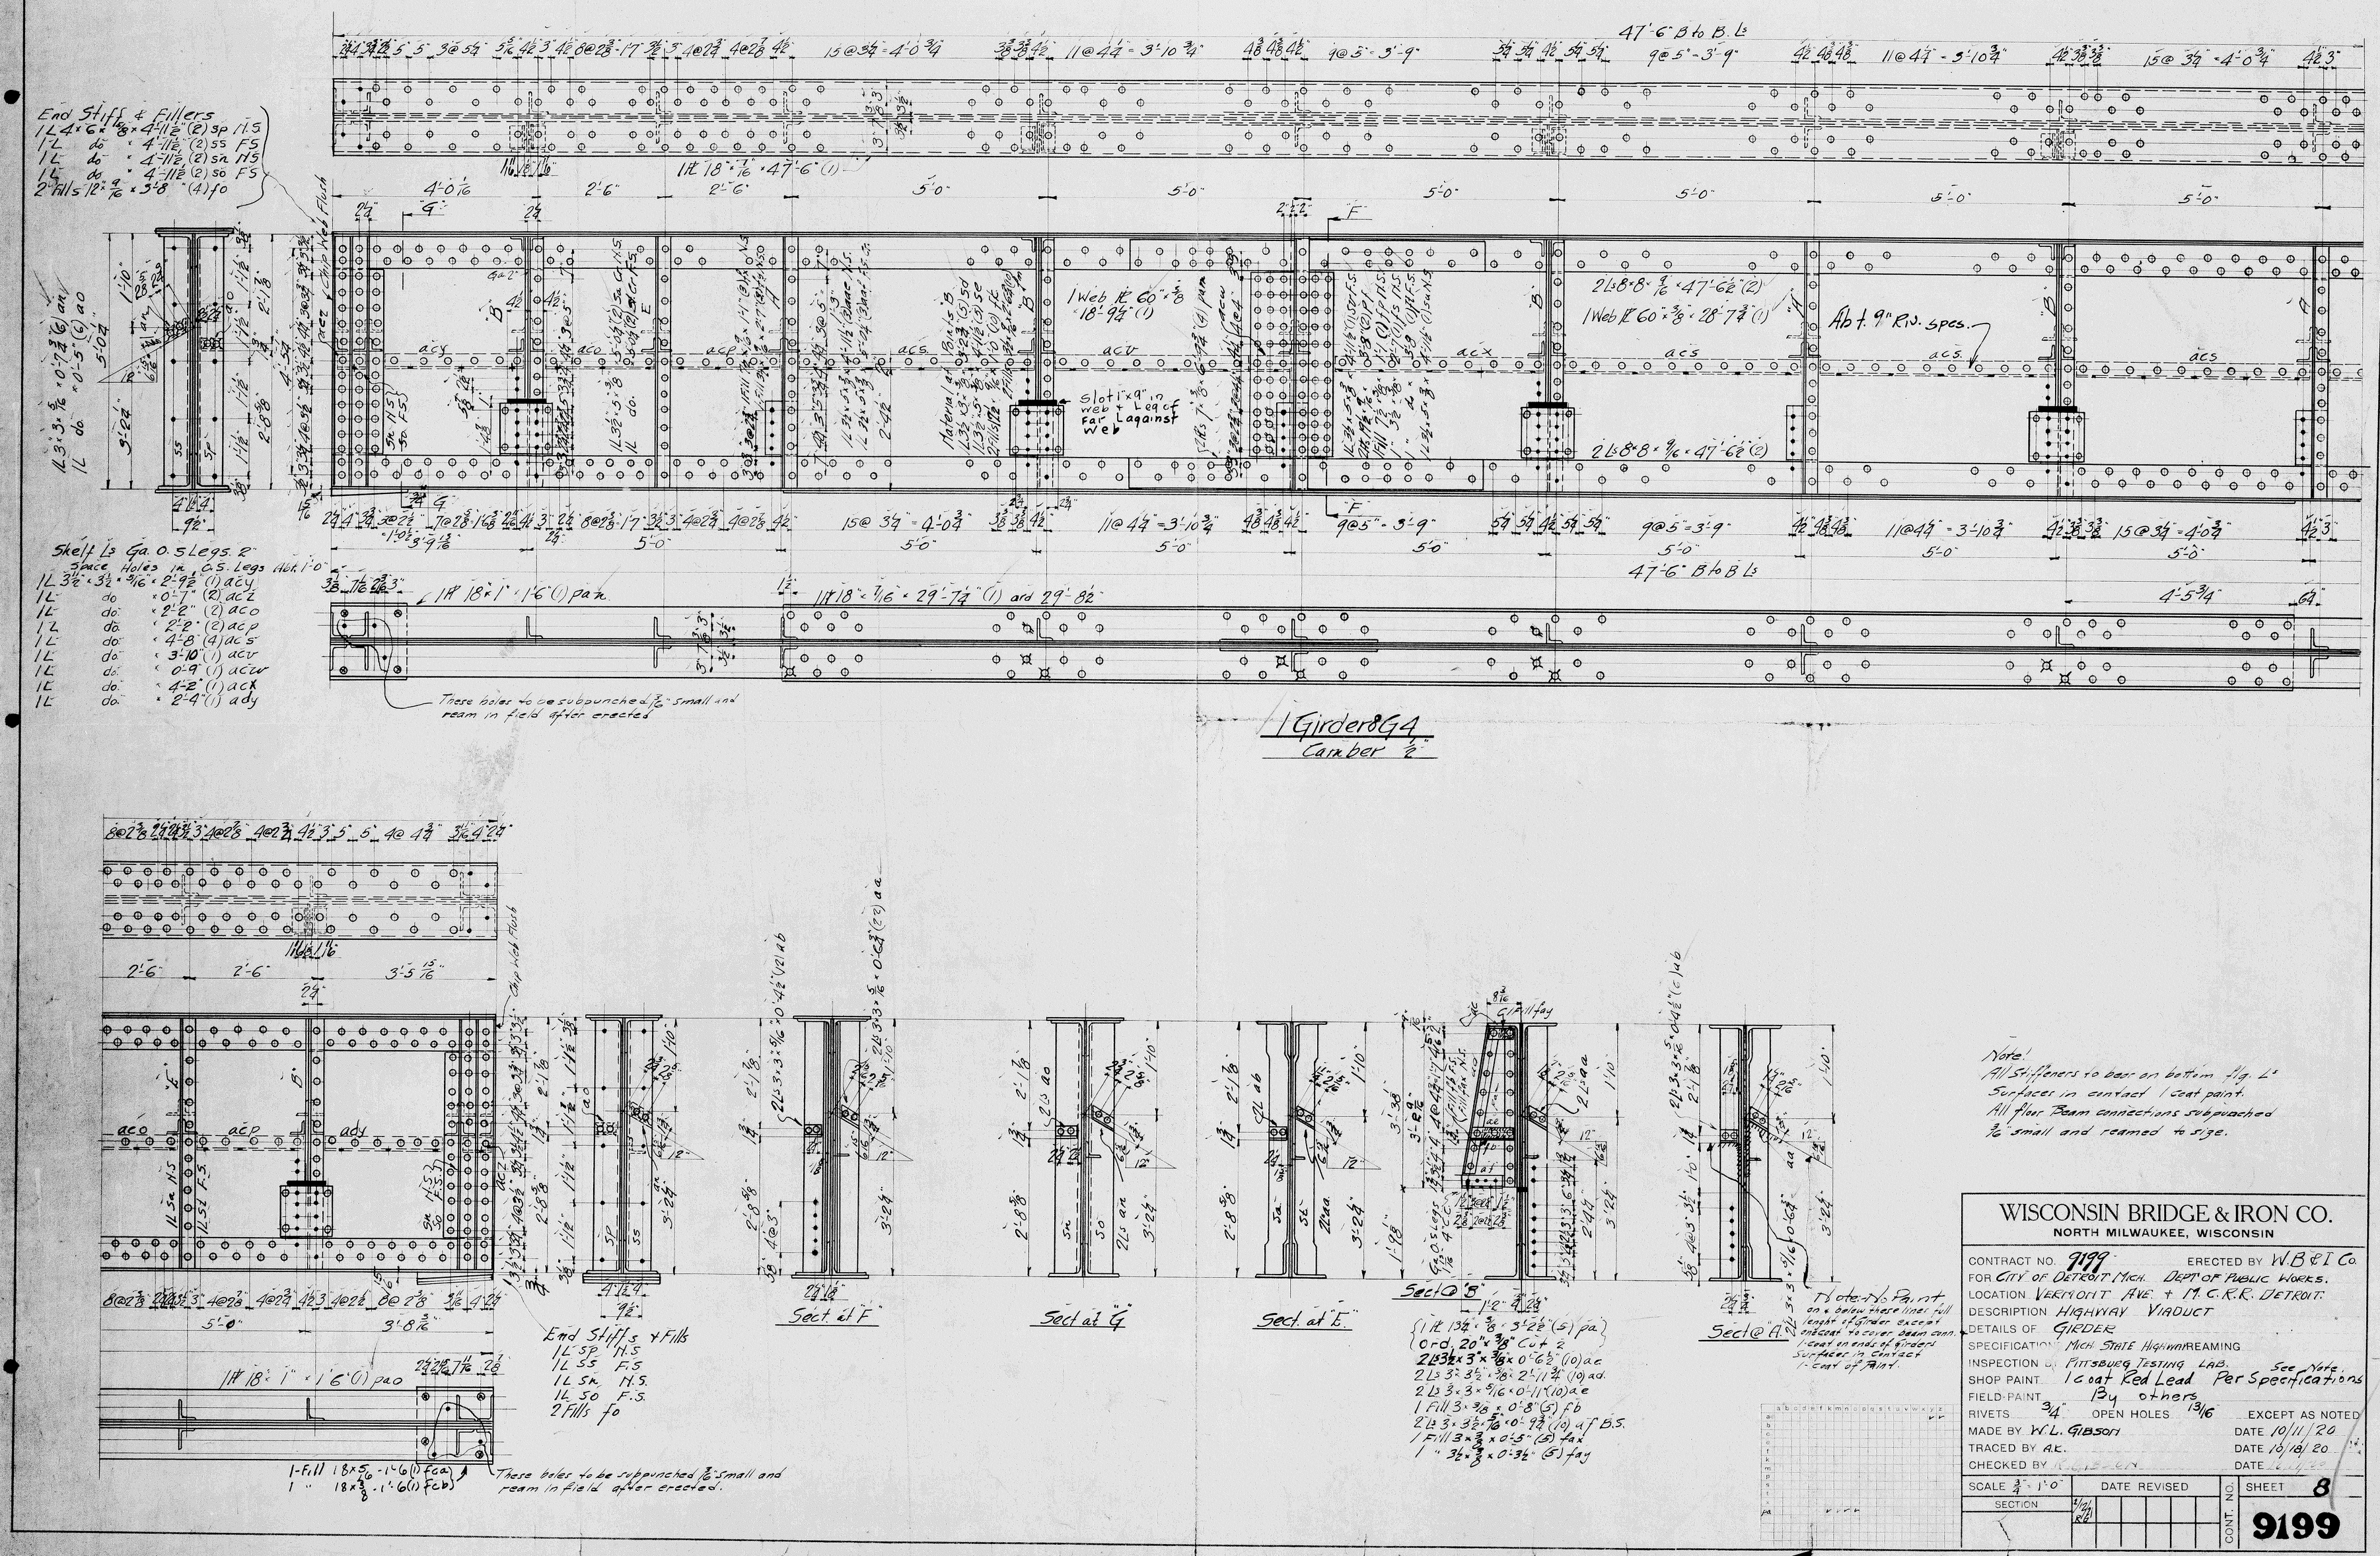

Note!
All Stiffeners to bear on bottom flg. Ls
Surfaces in contact 1 coat paint.
All floor Beam connections subpunched 3/16" small and reamed to size.

WISCONSIN BRIDGE & IRON CO.
NORTH MILWAUKEE, WISCONSIN

CONTRACT NO. 9199	ERECTED BY W.B.&I. Co.
FOR CITY OF DETROIT MICH. DEPT OF PUBLIC WORKS.	
LOCATION VERMONT AVE. + M.C.R.R. DETROIT.	
DESCRIPTION HIGHWAY VIADUCT	
DETAILS OF GIRDER	
SPECIFICATION MICH. STATE HIGHWAY REAMING	
INSPECTION BY PITTSBURG TESTING LAB.	See Note.
SHOP PAINT 1 coat Red Lead Per Specifications	
FIELD PAINT By others	
RIVETS 3/4" OPEN HOLES 13/16	EXCEPT AS NOTED
MADE BY W.L. GIBSON	DATE 10/11/20
TRACED BY A.K.	DATE 10/18/20
CHECKED BY R. GIBSON	DATE 10/19/20
SCALE 3/4" = 1'-0"	DATE REVISED
SECTION	
CONT. NO.	SHEET 8
	9199

File XO 58-40