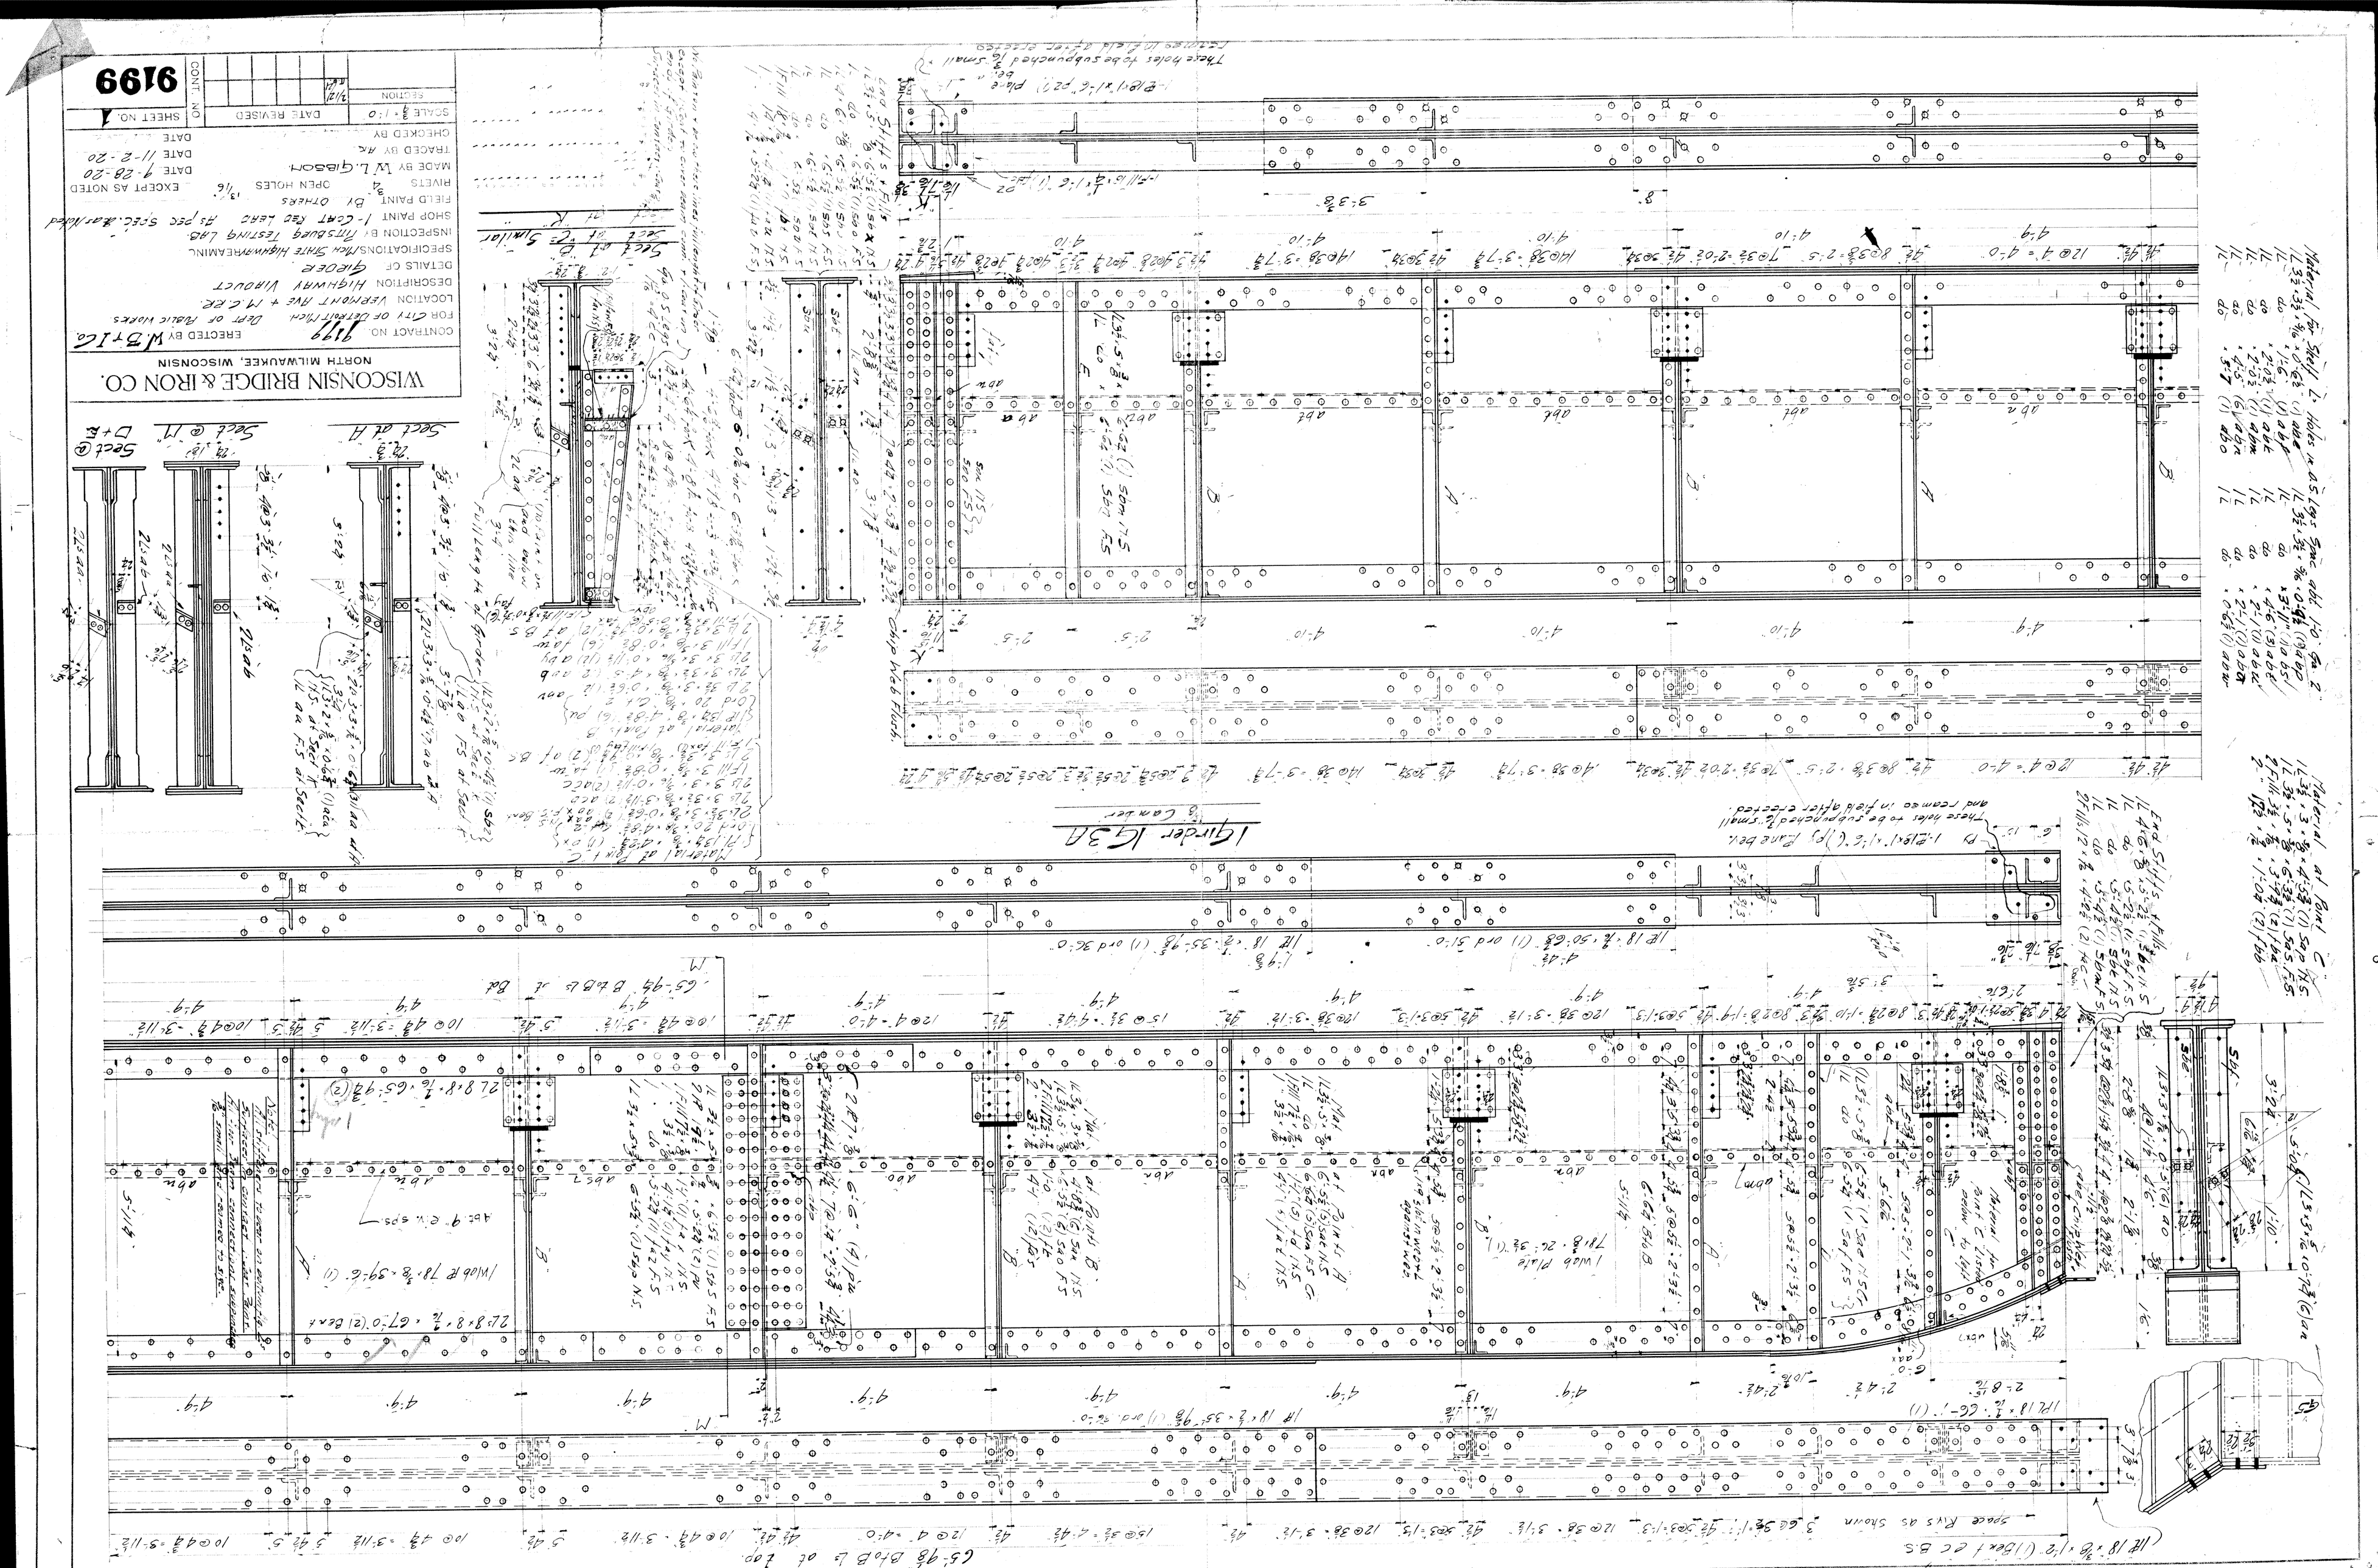

WISCONSIN BRIDGE & IRON CO.
NORTH MILWAUKEE, WISCONSIN
CONTRACT NO. 9199
ERECTED BY W.B.&I.Co.
FOR CITY OF DETROIT MICH. DEPT OF PUBLIC WORKS
LOCATION VERMONT AVE + M.C.R.R.
DESCRIPTION HIGHWAY VIADUCT
DETAILS OF GIRDER
SPECIFICATIONS MICH STATE HIGHWAY REAMING
INSPECTION BY ATTSBURG TESTING LAB.
SHOP PAINT 1-COAT RED LEAD AS PER SPEC. Near Noted
FIELD PAINT BY OTHERS
RIVETS 3/4 OPEN HOLES 13/16 EXCEPT AS NOTED
MADE BY W.L. GIBSON DATE 9-28-20
TRACED BY A.K. DATE 11-2-20
CHECKED BY DATE
SCALE 3/4 = 1'-0
DATE REVISED
SHEET NO. 1
9199
CONT. NO.
Girder 1G3A
Chip Web Flush.
Material at Point C
Material at Point B
Material at Point A
Sect at A
Sect @ D+E
Sect @ M
Sect at B
Sect at C Similar
Space Rivs as shown