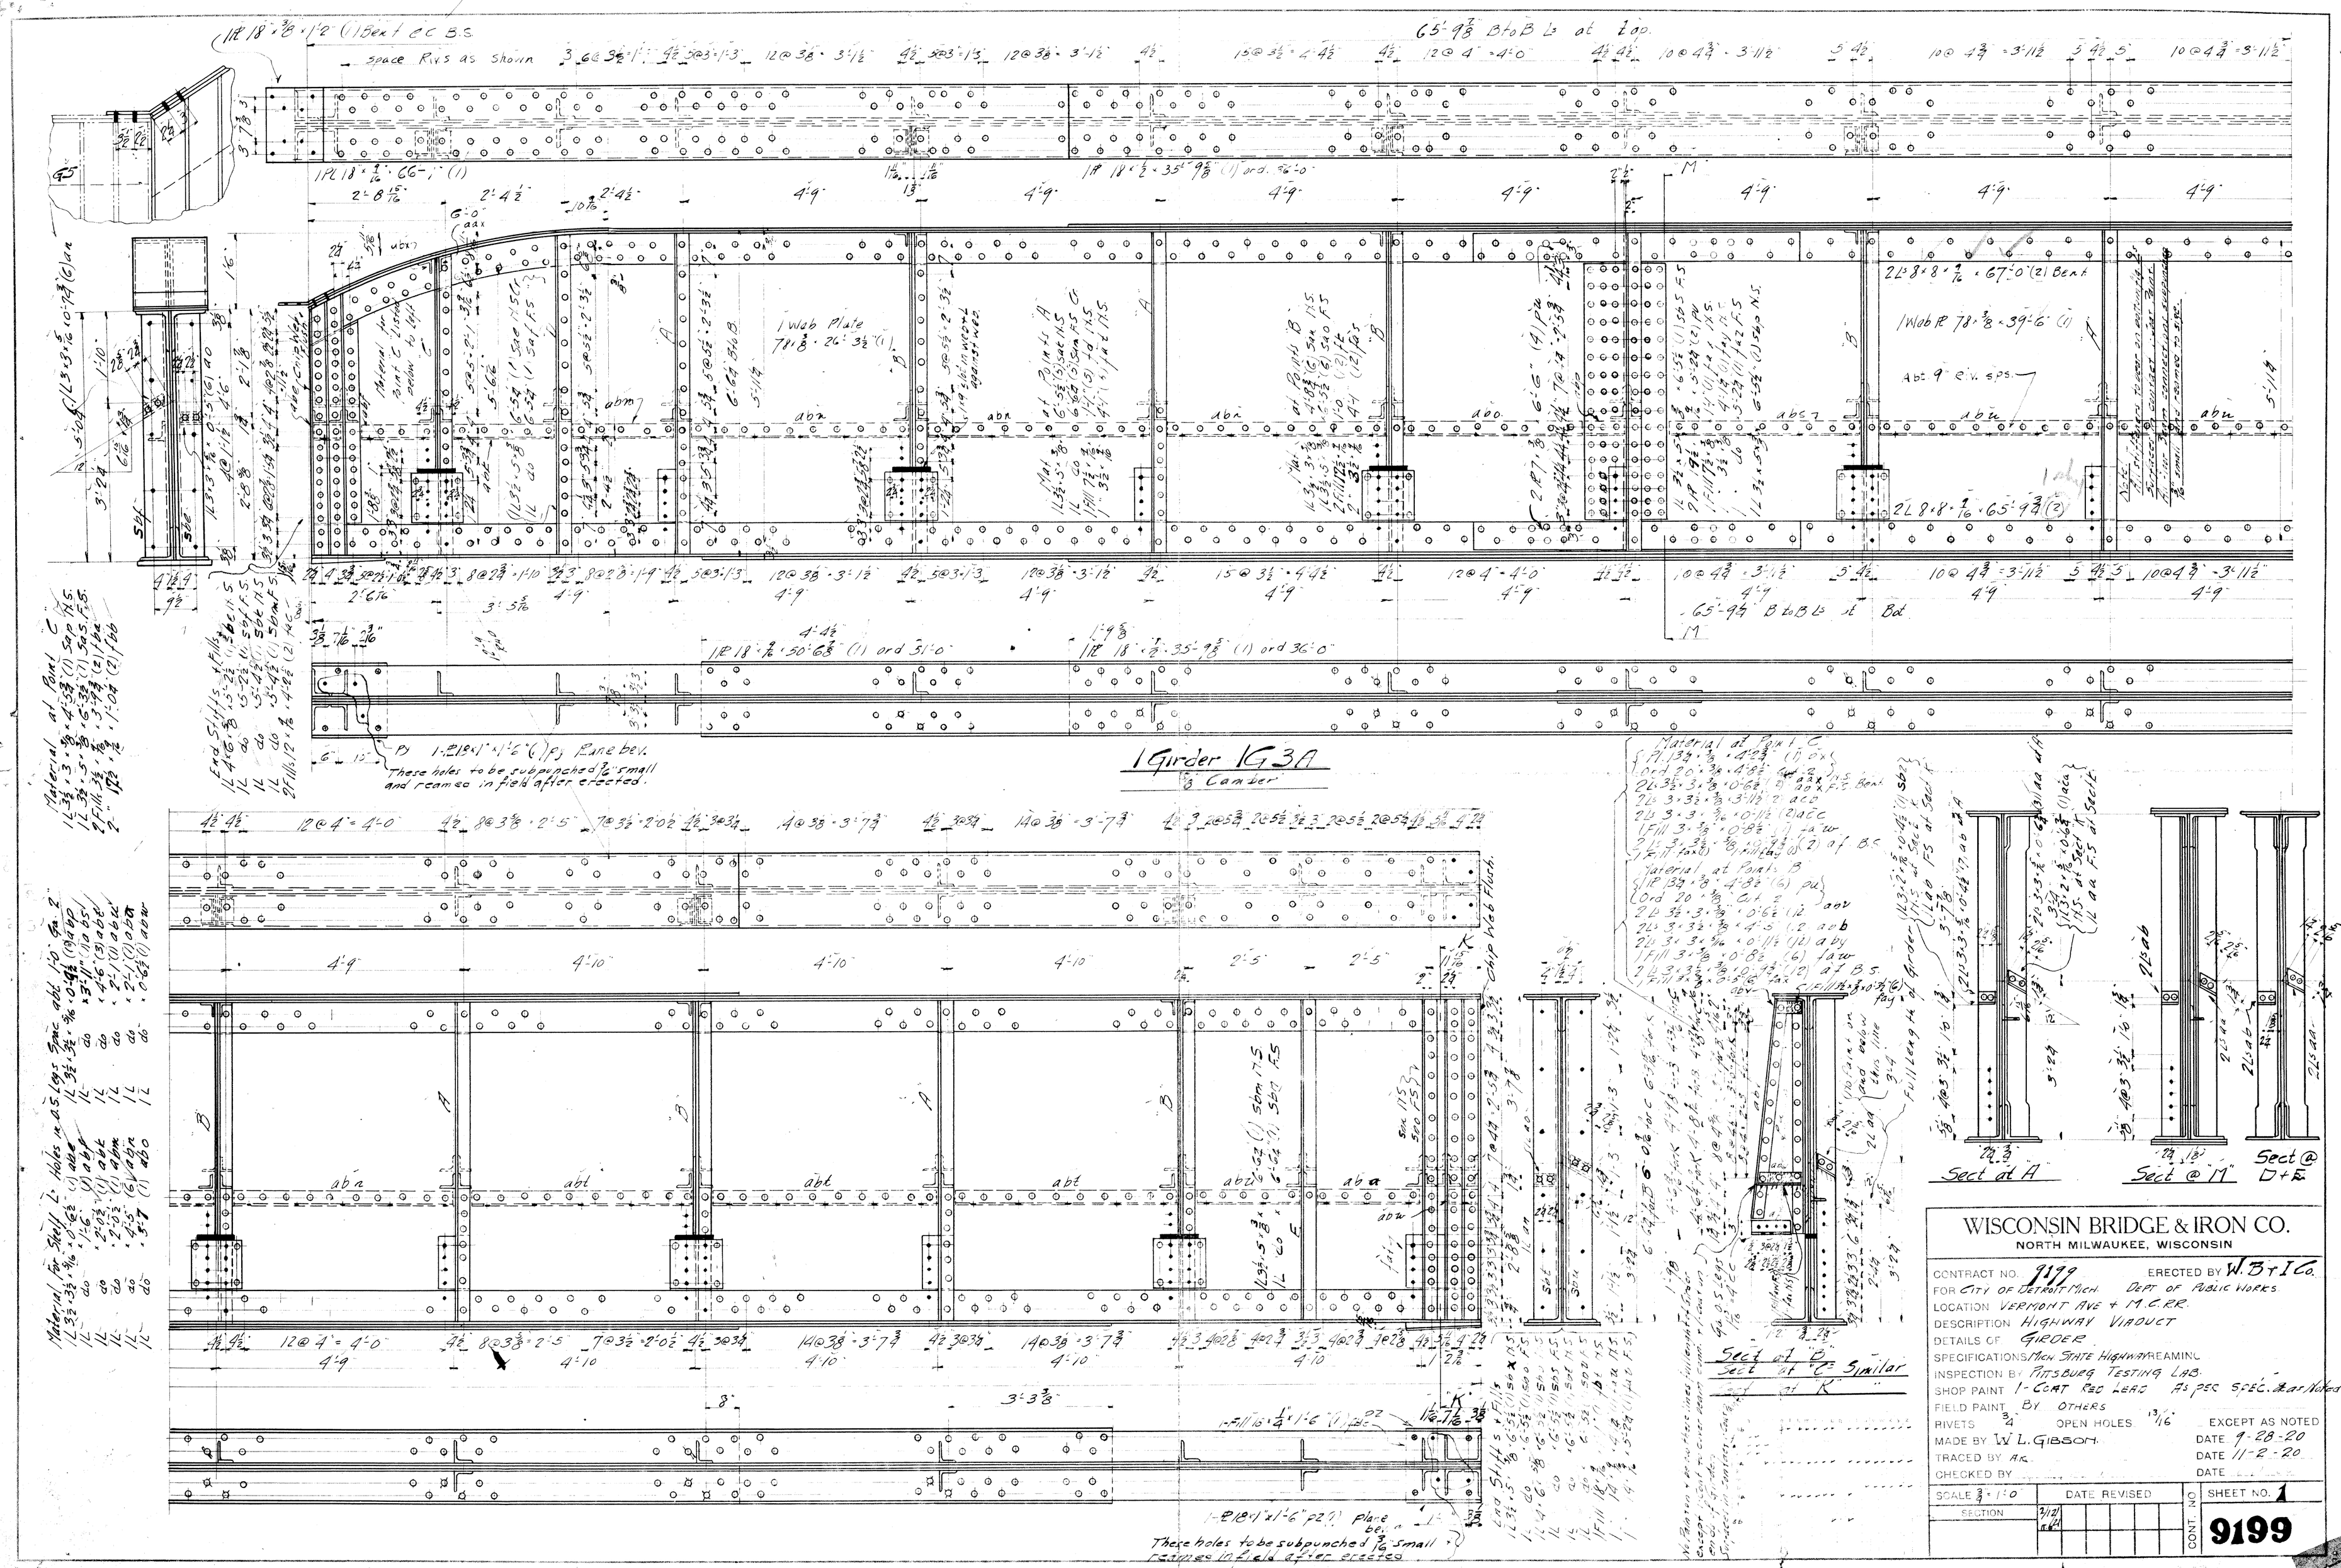

WISCONSIN BRIDGE & IRON CO.
NORTH MILWAUKEE, WISCONSIN

CONTRACT NO. 9199 ERECTED BY W.B+I Co.
FOR CITY OF DETROIT MICH. DEPT OF PUBLIC WORKS
LOCATION VERMONT AVE + M.C.R.R.
DESCRIPTION HIGHWAY VIADUCT
DETAILS OF GIRDER
SPECIFICATIONS MICH. STATE HIGHWAY REAMING
INSPECTION BY PITTSBURG TESTING LAB.
SHOP PAINT 1-COAT RED LEAD AS PER SPEC. Sheet Noted
FIELD PAINT BY OTHERS
RIVETS 3/4 OPEN HOLES 13/16 EXCEPT AS NOTED
MADE BY W. L. GIBSON DATE 9-28-20
TRACED BY A.K. DATE 11-2-20
CHECKED BY DATE
SCALE 3/4 = 1'-0 DATE REVISED SHEET NO. 1
SECTION CONT. NO. 9199