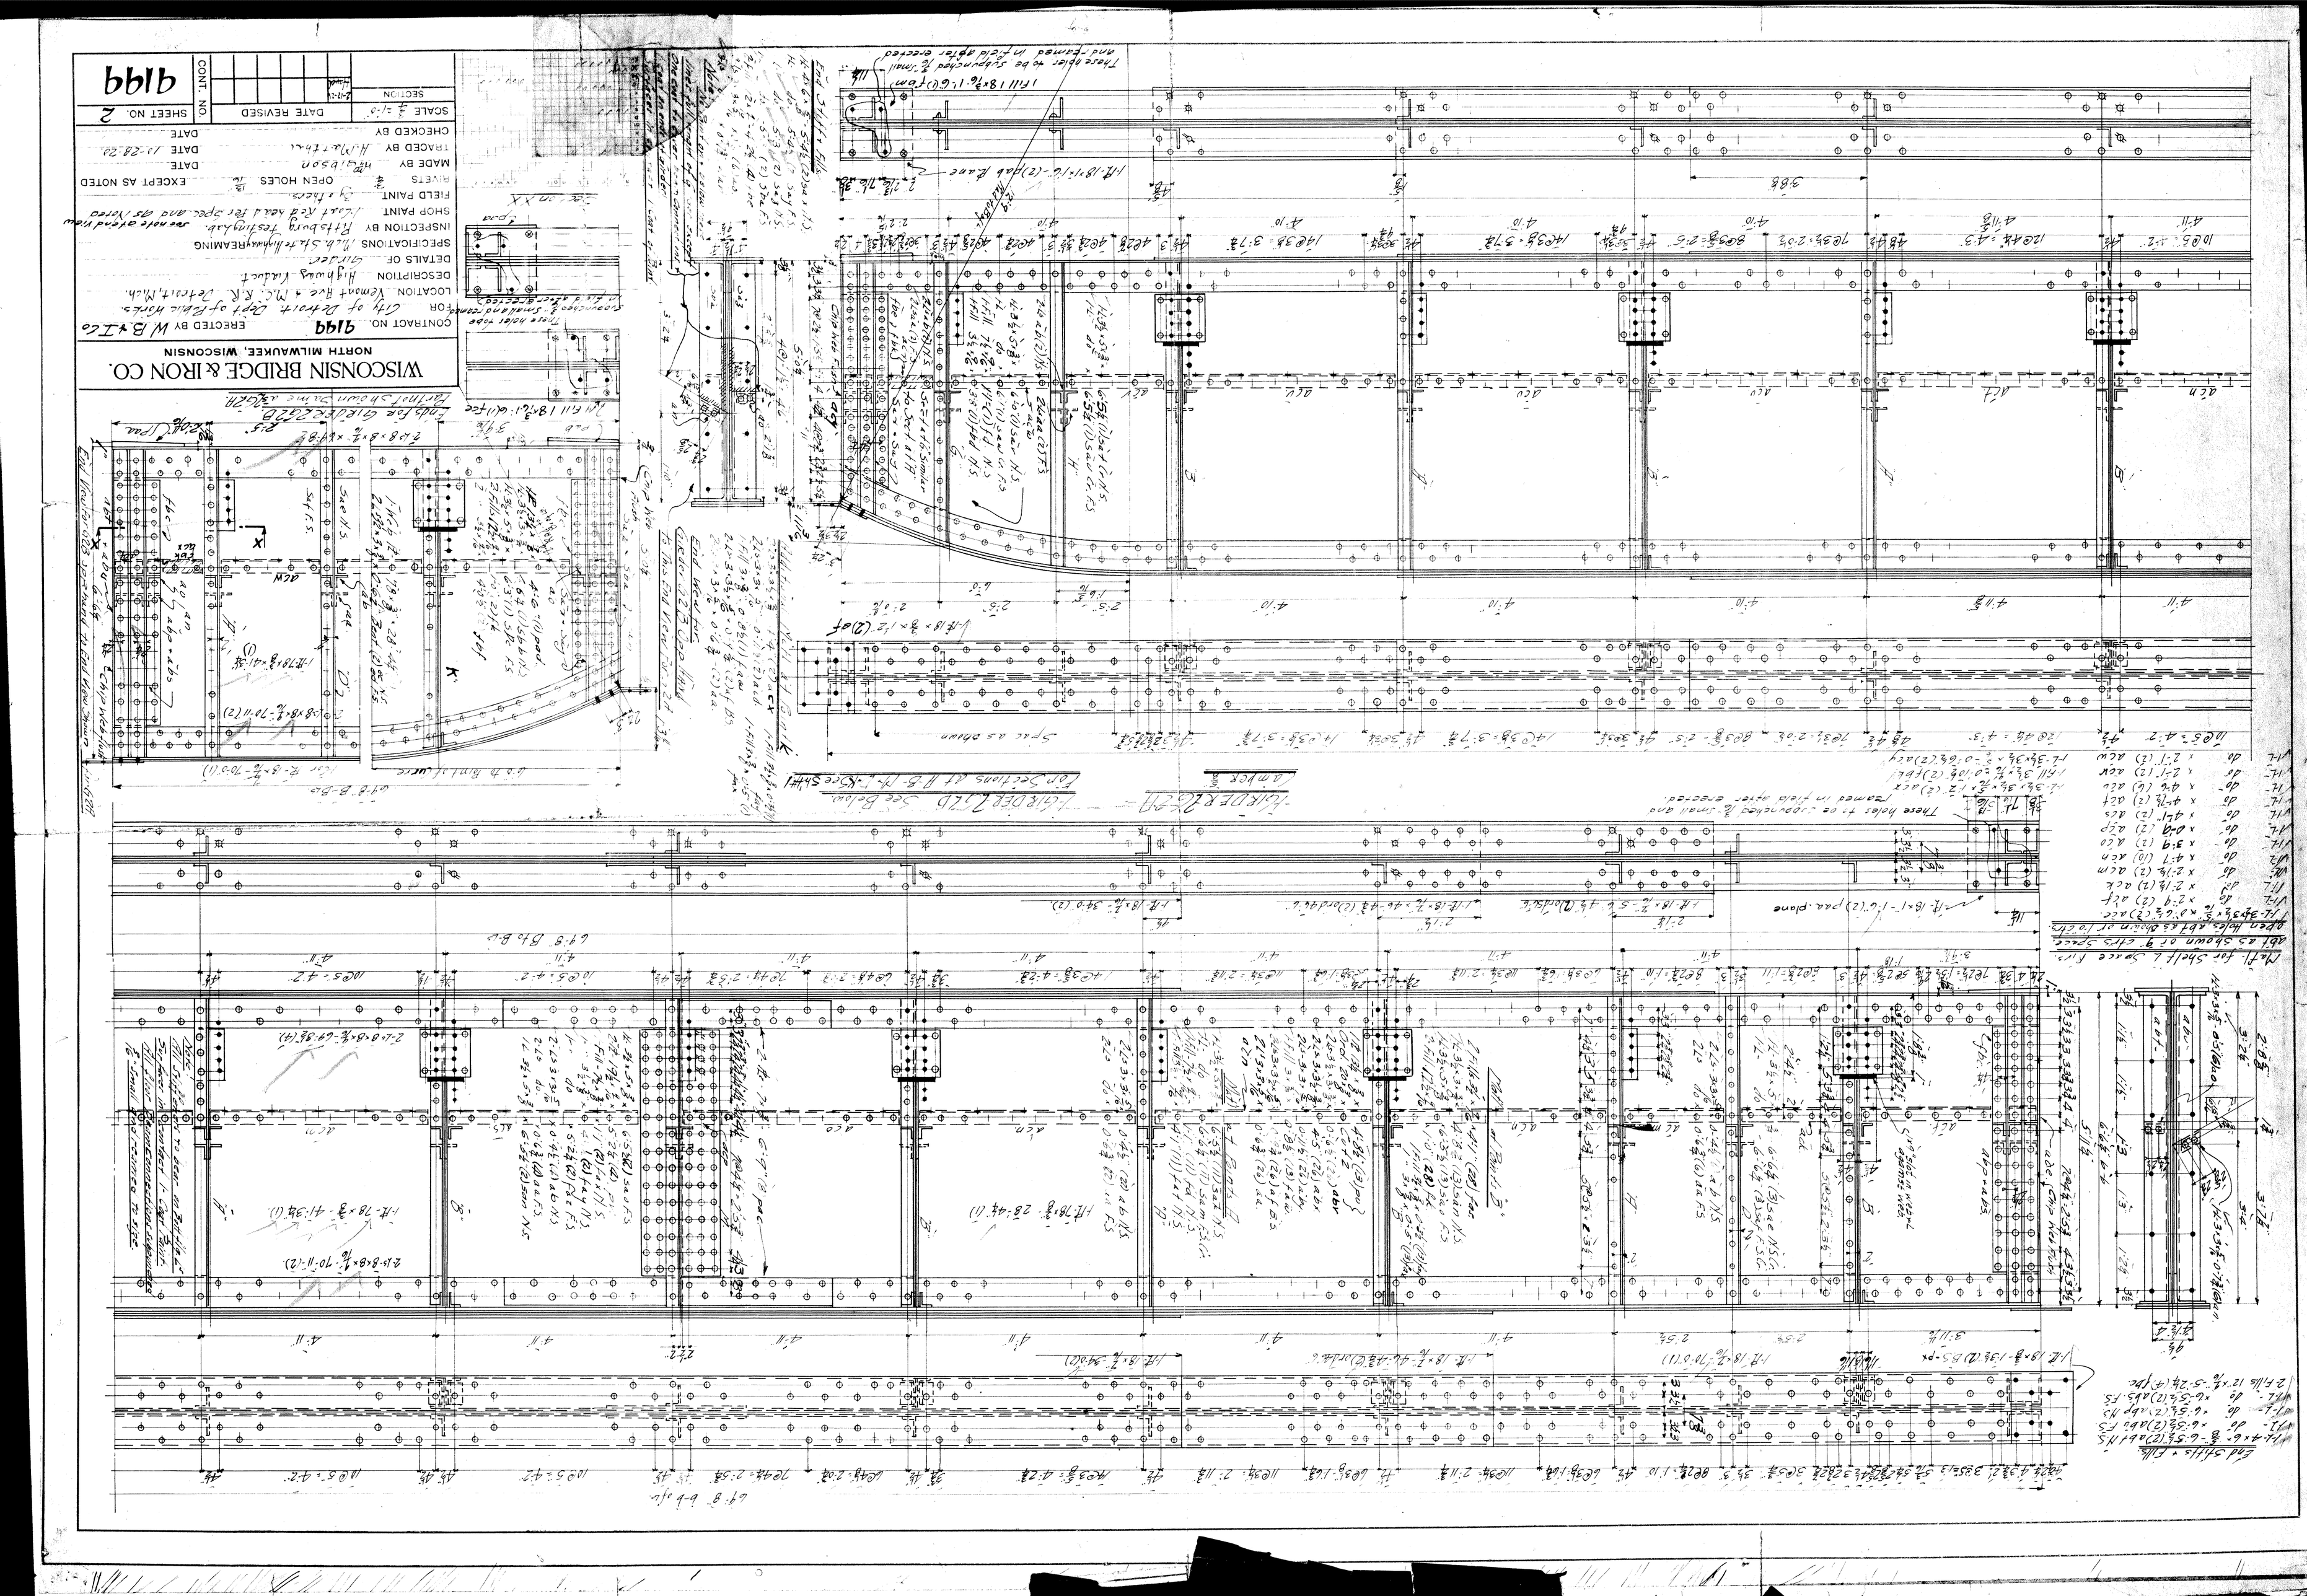
WISCONSIN BRIDGE & IRON CO.
NORTH MILWAUKEE, WISCONSIN
CONTRACT NO. 9144
ERECTED BY W B & I Co
FOR City of Detroit Dept of Public Works
LOCATION Vernor Ave & M.C.R.R. Detroit, Mich.
DESCRIPTION Highway Viaduct
DETAILS OF Girder
SPECIFICATIONS Mich. State Highway BRIDGE
INSPECTION BY Pittsburg Testing Lab. See note attached sheet
SHOP PAINT Local Red Lead per Spec. and as Noted
RIVETS ¾ OPEN HOLES ⅛ EXCEPT AS NOTED
FIELD PAINT Aluminum
MADE BY H. Gibson DATE
TRACED BY H. McLaughlin DATE 10-28-20
CHECKED BY DATE
SCALE ¼"=1'0" DATE REVISED
SECTION
CONT. NO.
SHEET NO. 2
9144