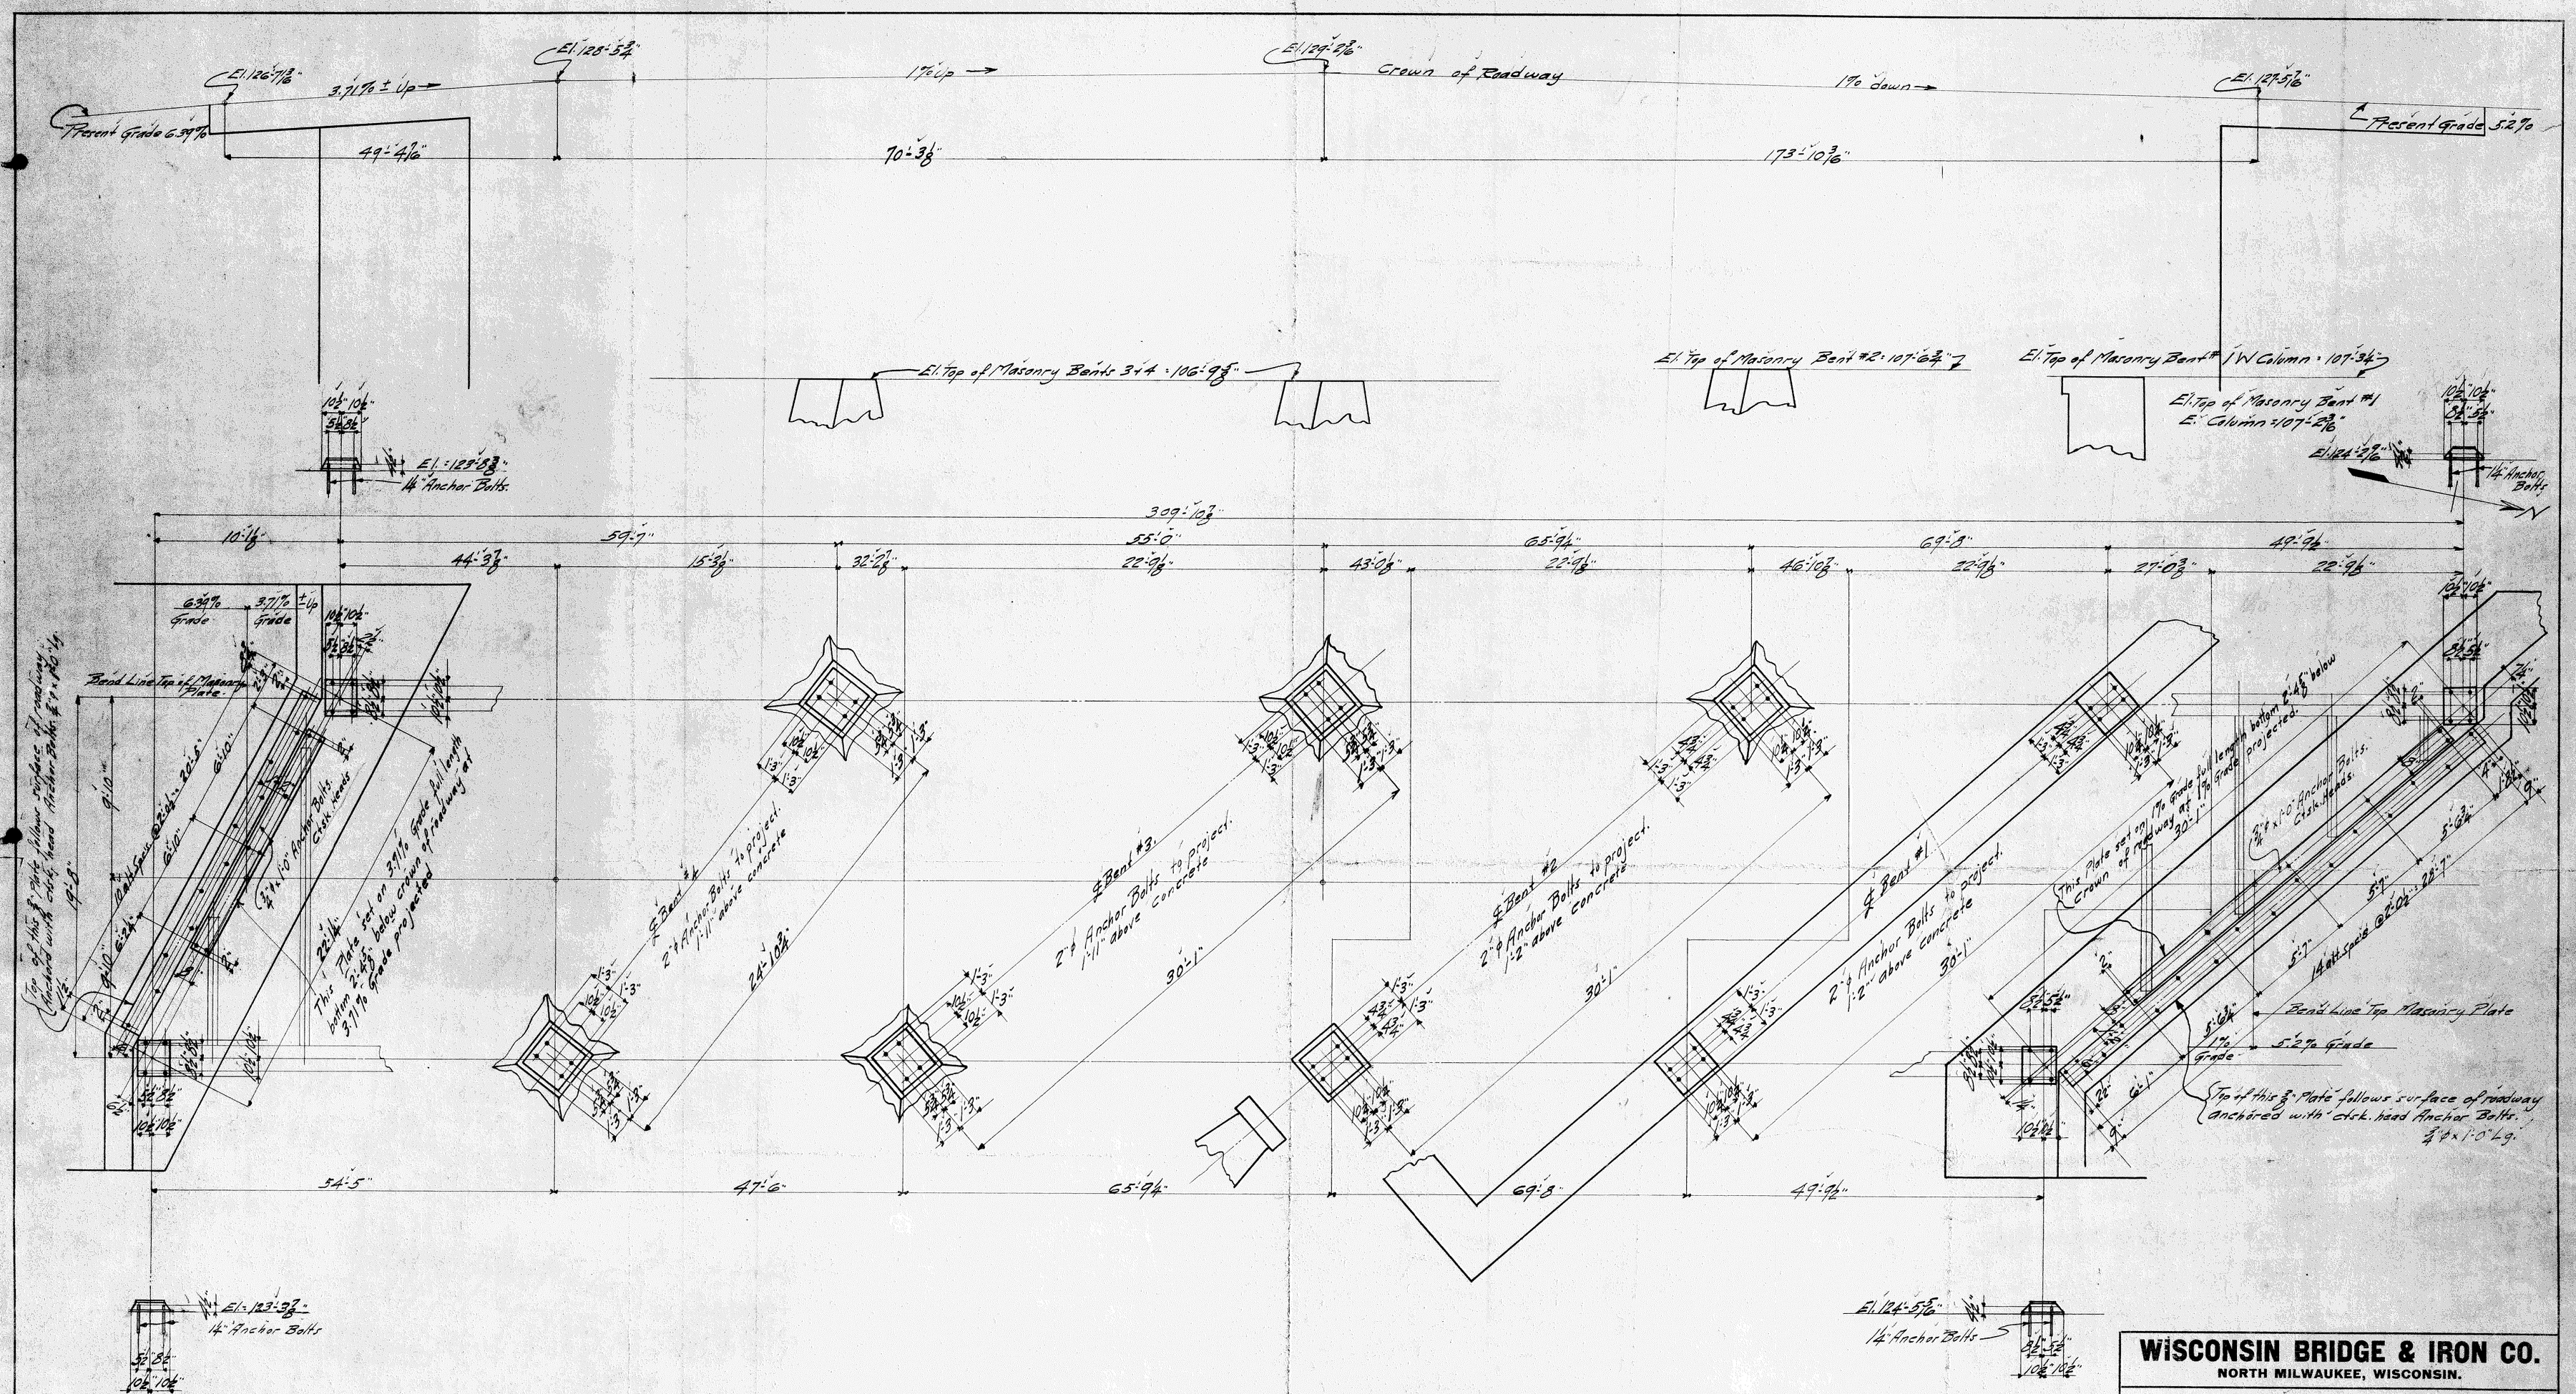


Note!
Anchor Bolts furnished and set by Michigan Central R.R.

**WISCONSIN BRIDGE & IRON CO.**
NORTH MILWAUKEE, WISCONSIN.

CONTRACT NO. 9199 ERECTED BY
FOR City of Detroit
LOCATION Detroit, Mich.
DESCRIPTION Vermont Street Viaduct
DETAILS OF Masonry Plan
SPECIFICATIONS Mich. State Highway REAMING
INSPECTION BY
SHOP PAINT
FIELD PAINT
RIVETS OPEN HOLES EXCEPT AS NOTED
MADE BY Hauck DATE 8-16-20
TRACED BY " DATE 8-17-20
CHECKED BY [illegible] DATE 8-17-20

| SCALE 1/4"=1'-0" | DATE REVISED | | | CONT. NO. | SHEET NO. E1 |
|---|---|---|---|---|---|
| SECTION | 10/12/20 | Hauck | | | 9199 |
| | 8-4-20 | 8-6-20 | | | |