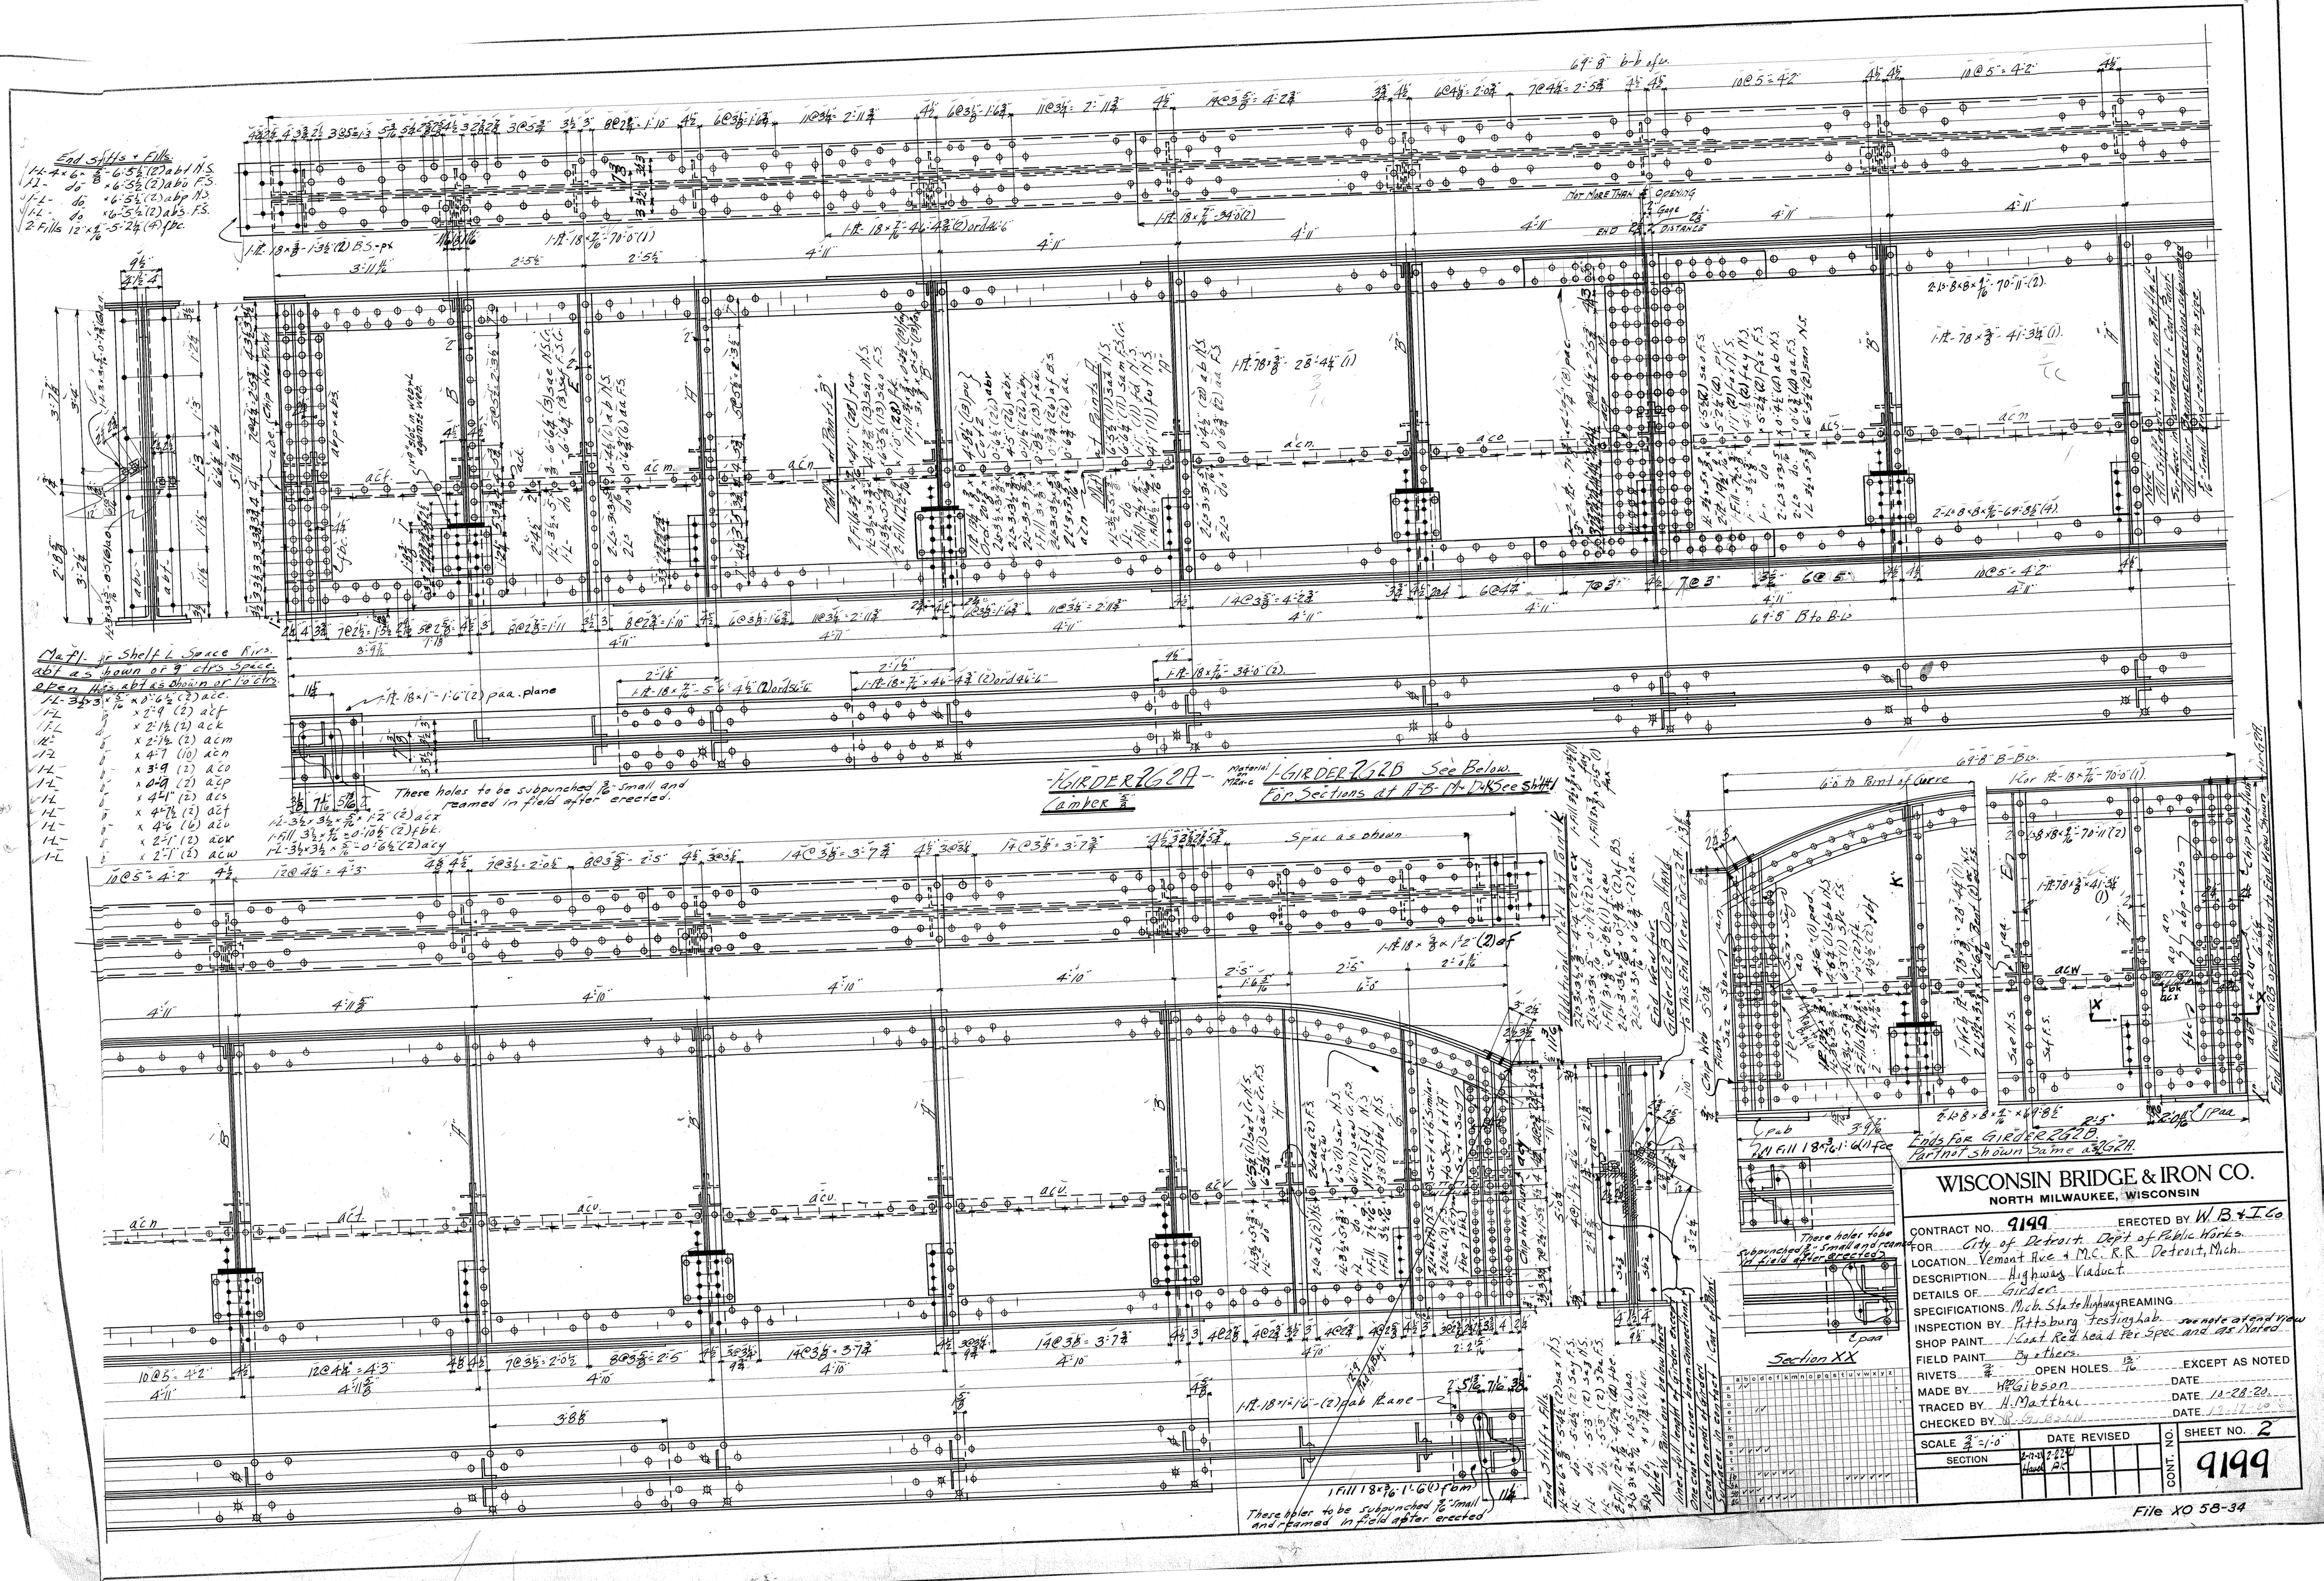
L-GIRDER 2G2A
Camber 3/8
Material min Max
L-GIRDER 2G2B See Below.
For Sections at A-B-C-D See Sht #1
These holes to be subpunched 3/8" small and reamed in field after erected.
Spac as shown
Section XX
Ends for GIRDER 2G2B
Part not shown same as 2G2A
WISCONSIN BRIDGE & IRON CO.
NORTH MILWAUKEE, WISCONSIN
CONTRACT NO. 9199
ERECTED BY W.B. & I. Co
FOR City of Detroit Dept of Public Works
LOCATION Vernon Ave & M.C. R.R. Detroit, Mich.
DESCRIPTION Highway Viaduct
DETAILS OF Girder
SPECIFICATIONS Mich. State Highway
REAMING
INSPECTION BY Pittsburg Testing Lab.
SHOP PAINT 1 Coat Red Lead Per Spec. and as Noted
FIELD PAINT By others.
RIVETS 3/4 OPEN HOLES 13/16 EXCEPT AS NOTED
MADE BY W. Gibson DATE
TRACED BY H. Matthai DATE 12-28-20
CHECKED BY DATE
SCALE 3/4"=1'-0"
SECTION
DATE REVISED
CONT. NO.
SHEET NO. 2
9199
File XO 58-34