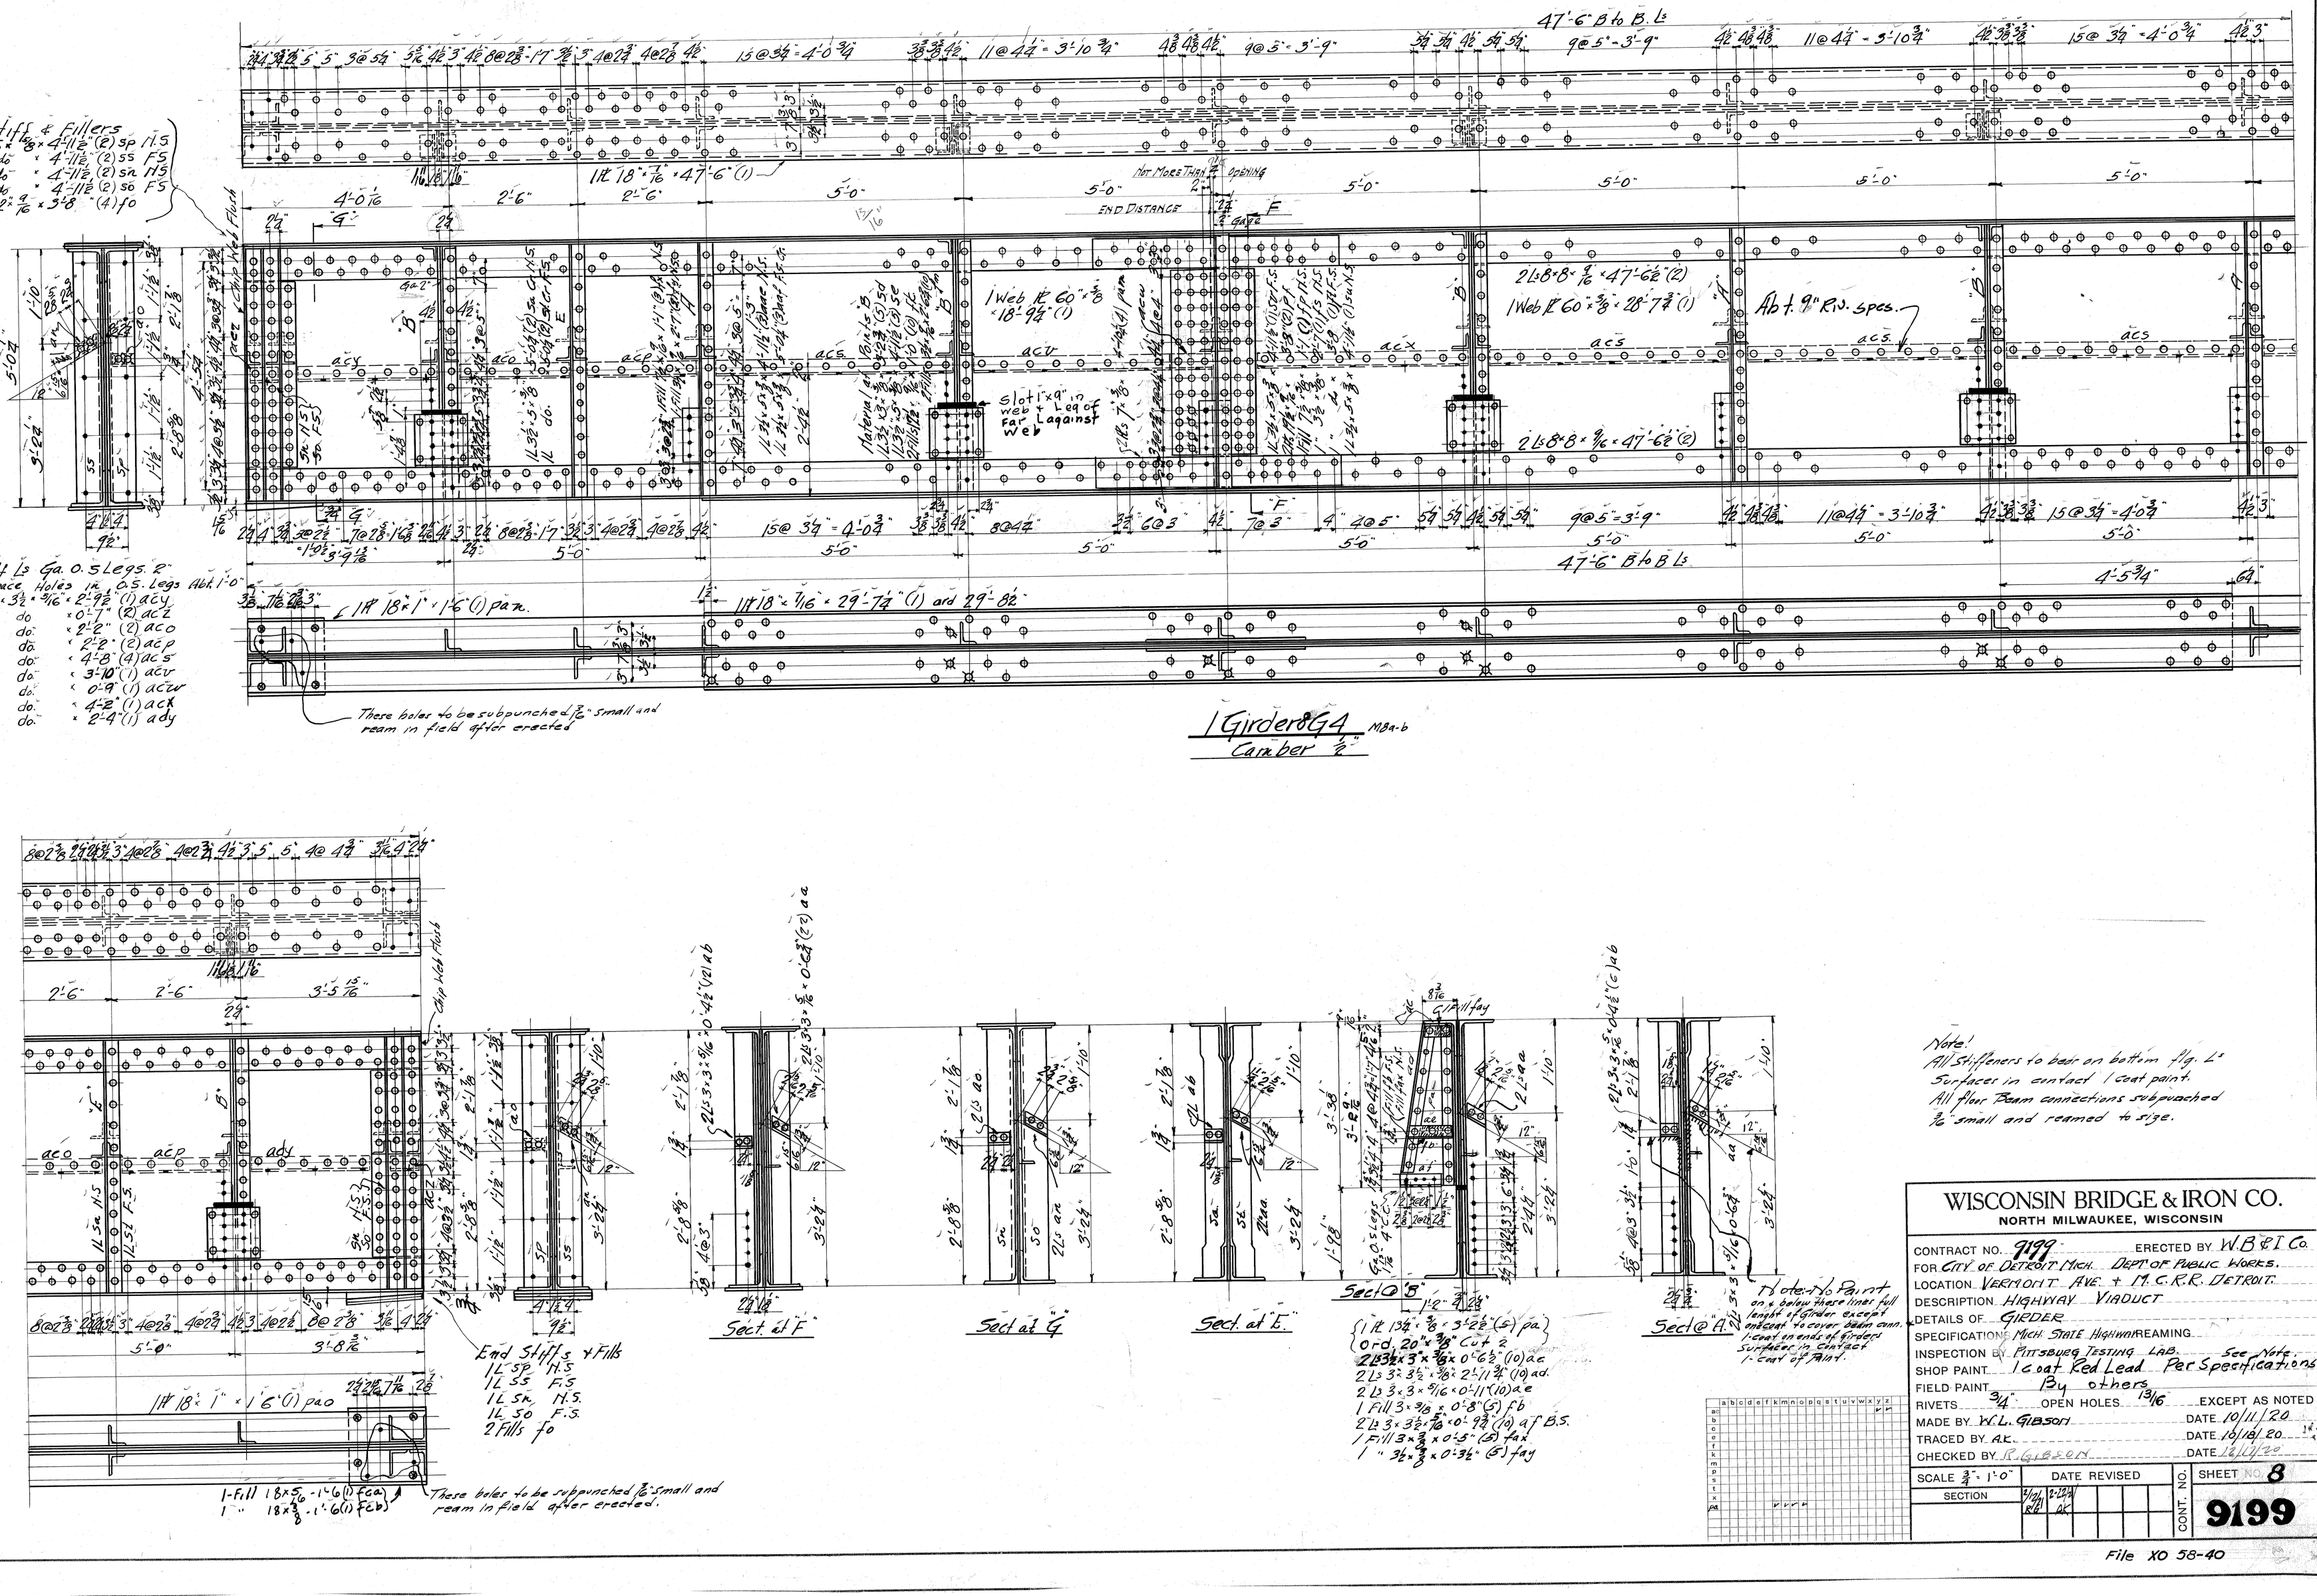

Note!
All Stiffeners to bear on bottom flg. L's
Surfaces in contact 1 coat paint.
All floor Beam connections subpunched 13/16" small and reamed to size.

WISCONSIN BRIDGE & IRON CO. NORTH MILWAUKEE, WISCONSIN			
CONTRACT NO. 9199	ERECTED BY W.B & I Co.		
FOR CITY OF DETROIT MICH.	DEPT OF PUBLIC WORKS.		
LOCATION VERMONT AVE. + M.C.R.R. DETROIT.			
DESCRIPTION HIGHWAY VIADUCT			
DETAILS OF GIRDER			
SPECIFICATIONS MICH. STATE HIGHWAY	REAMING		
INSPECTION BY PITTSBURG TESTING LAB.	See Note.		
SHOP PAINT 1 Coat Red Lead	Per Specifications		
FIELD PAINT By others			
RIVETS 3/4"	OPEN HOLES 13/16"	EXCEPT AS NOTED	
MADE BY W.L. GIBSON	DATE 10/11/20		
TRACED BY A.K.	DATE 10/18/20		
CHECKED BY R.G. GIBSON	DATE 10/19/20		
SCALE 3/4" = 1'-0"	DATE REVISED	CONT. NO.	SHEET NO. 8
SECTION	2/24/21 2-26-21 8/21 AK		9199

File XO 58-40