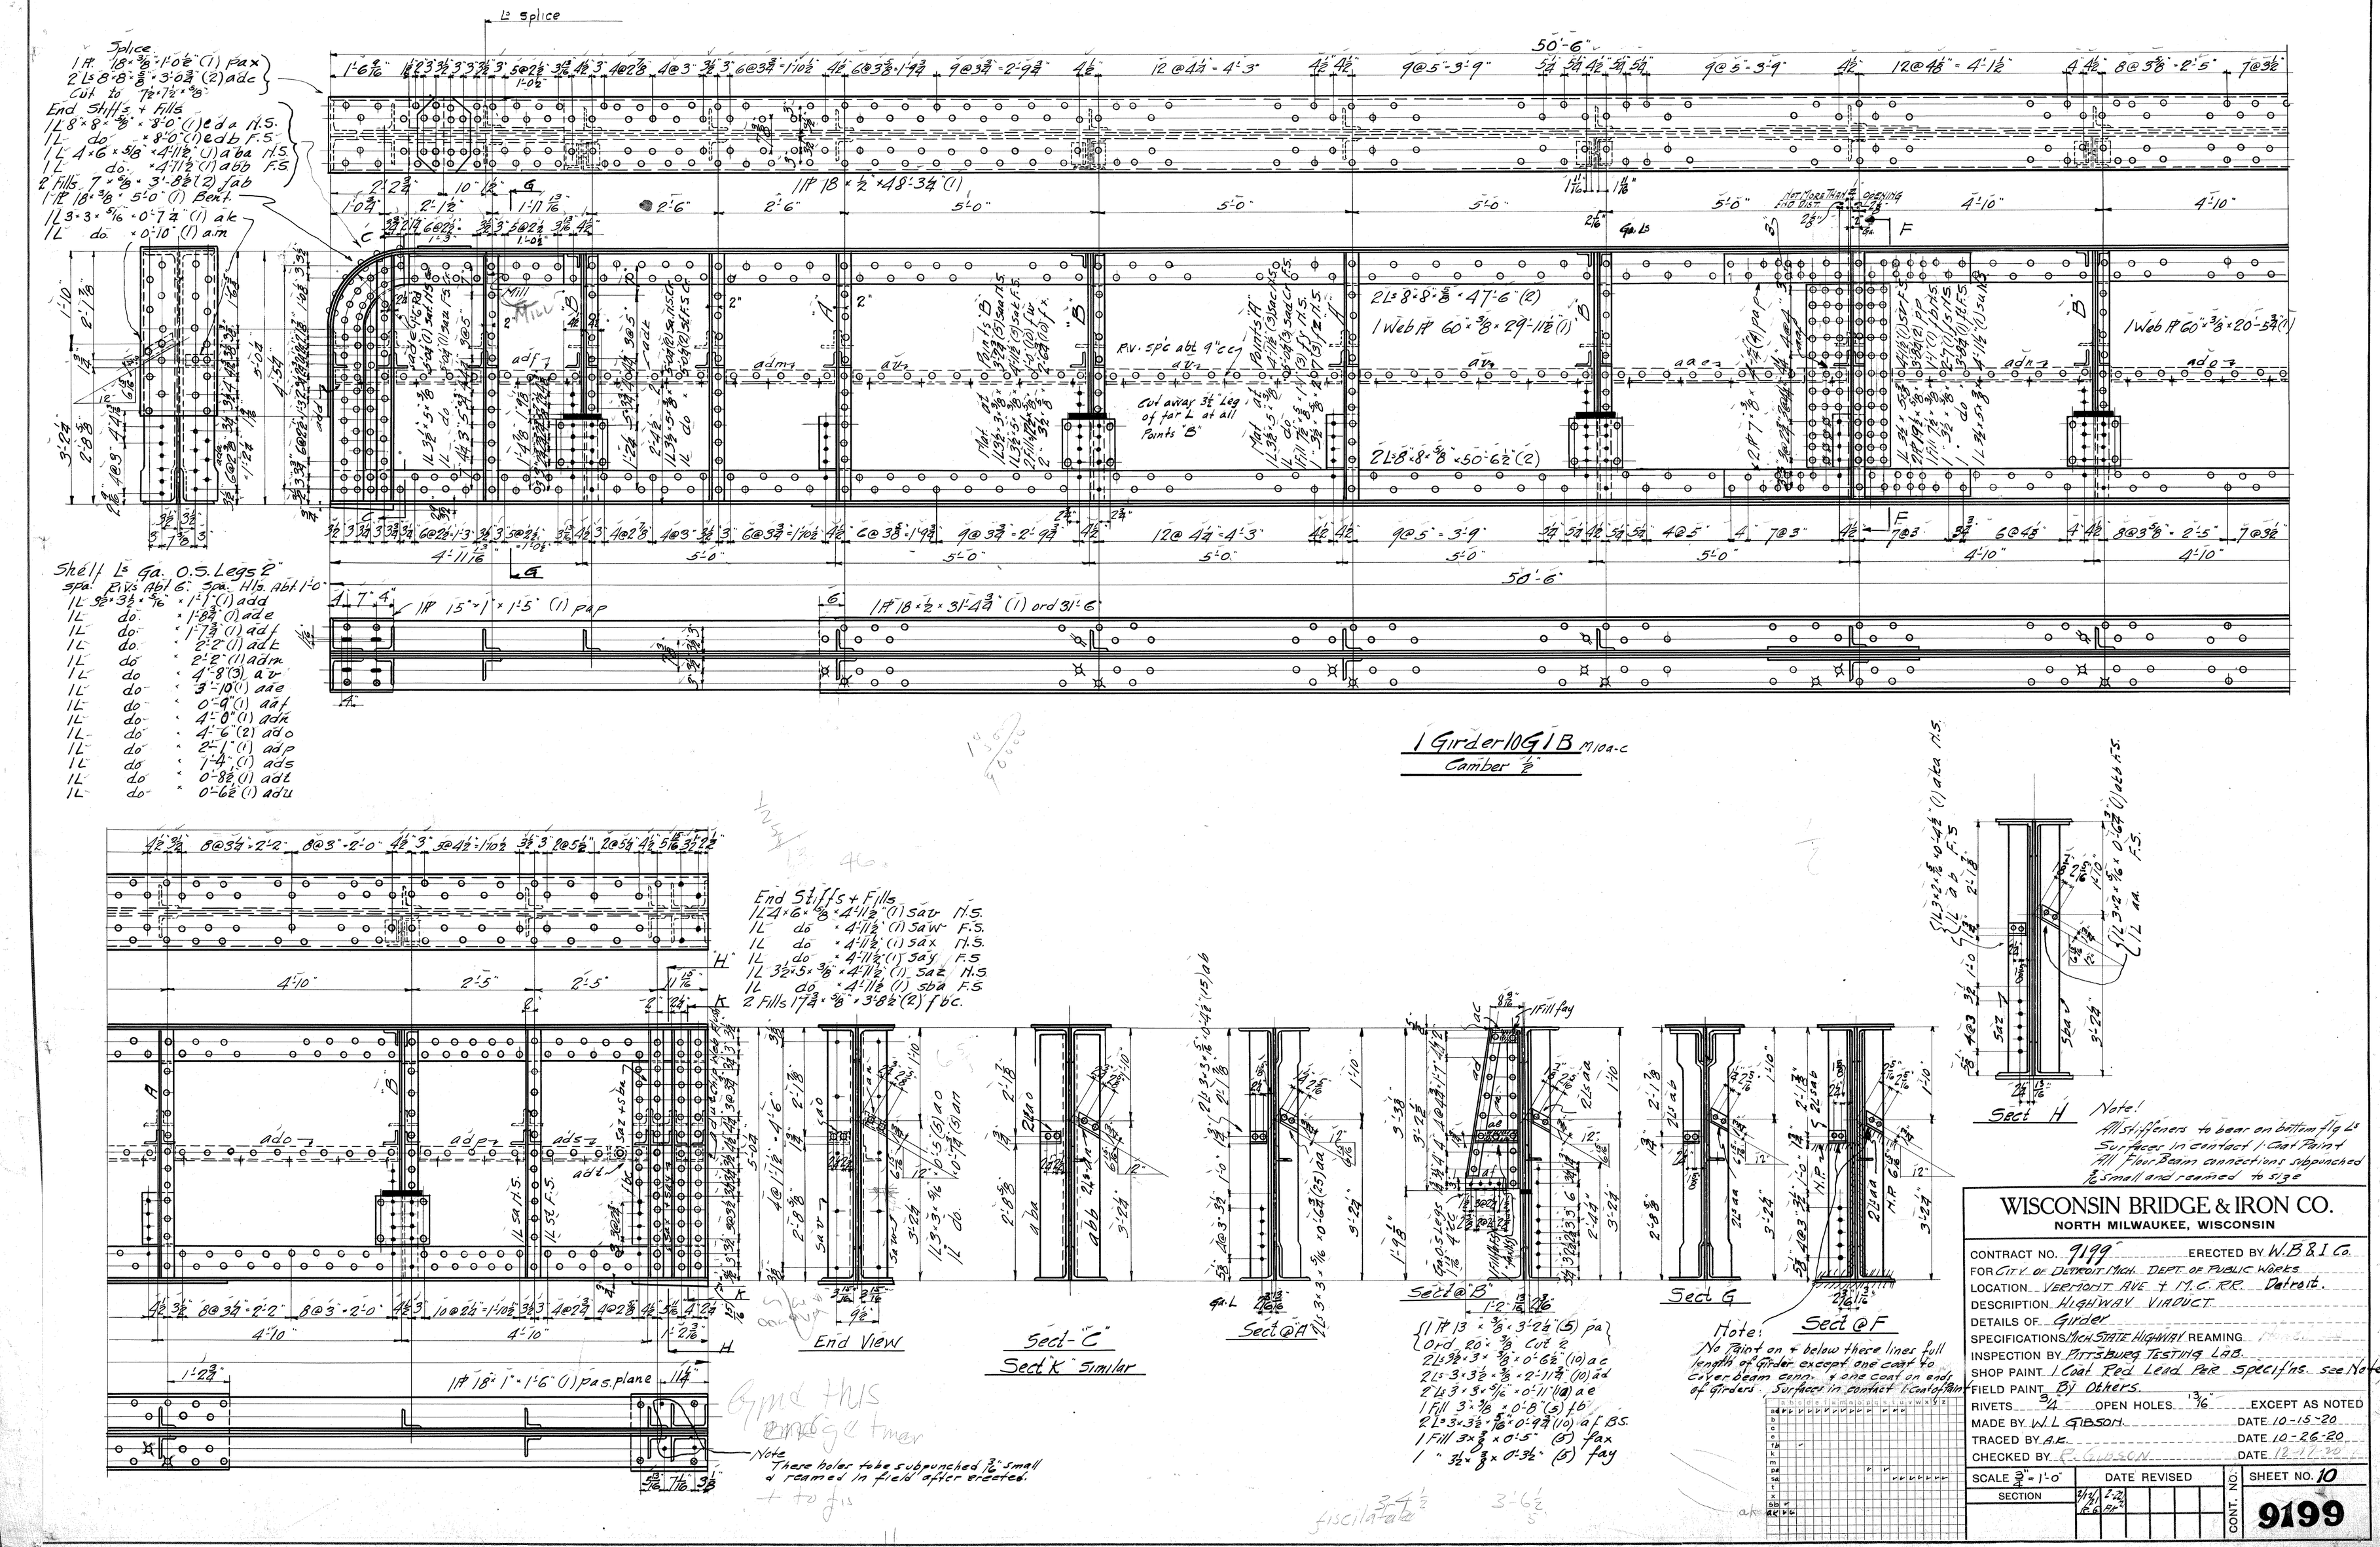

WISCONSIN BRIDGE & IRON CO.

NORTH MILWAUKEE, WISCONSIN

CONTRACT NO. 9199 ERECTED BY W.B.&I.Co.
FOR CITY OF DETROIT MICH. DEPT. OF PUBLIC WORKS
LOCATION VERMONT AVE. + M.C.RR. Detroit.
DESCRIPTION HIGHWAY VIADUCT
DETAILS OF Girder
SPECIFICATIONS MICH STATE HIGHWAY REAMING
INSPECTION BY PITTSBURG TESTING LAB.
SHOP PAINT 1 Coat Red Lead Per Specif'ns. see Note.
FIELD PAINT By Others.
RIVETS 3/4 OPEN HOLES 13/16 EXCEPT AS NOTED
MADE BY W.L. GIBSON DATE 10-15-20
TRACED BY A.K. DATE 10-26-20
CHECKED BY R. GIBSON DATE 12-17-20

SCALE 3/4" = 1'-0"	DATE REVISED	CONT. NO.	SHEET NO. 10
SECTION	2/12/21 R.G. 2-22 AK		9199

File XO 58-42