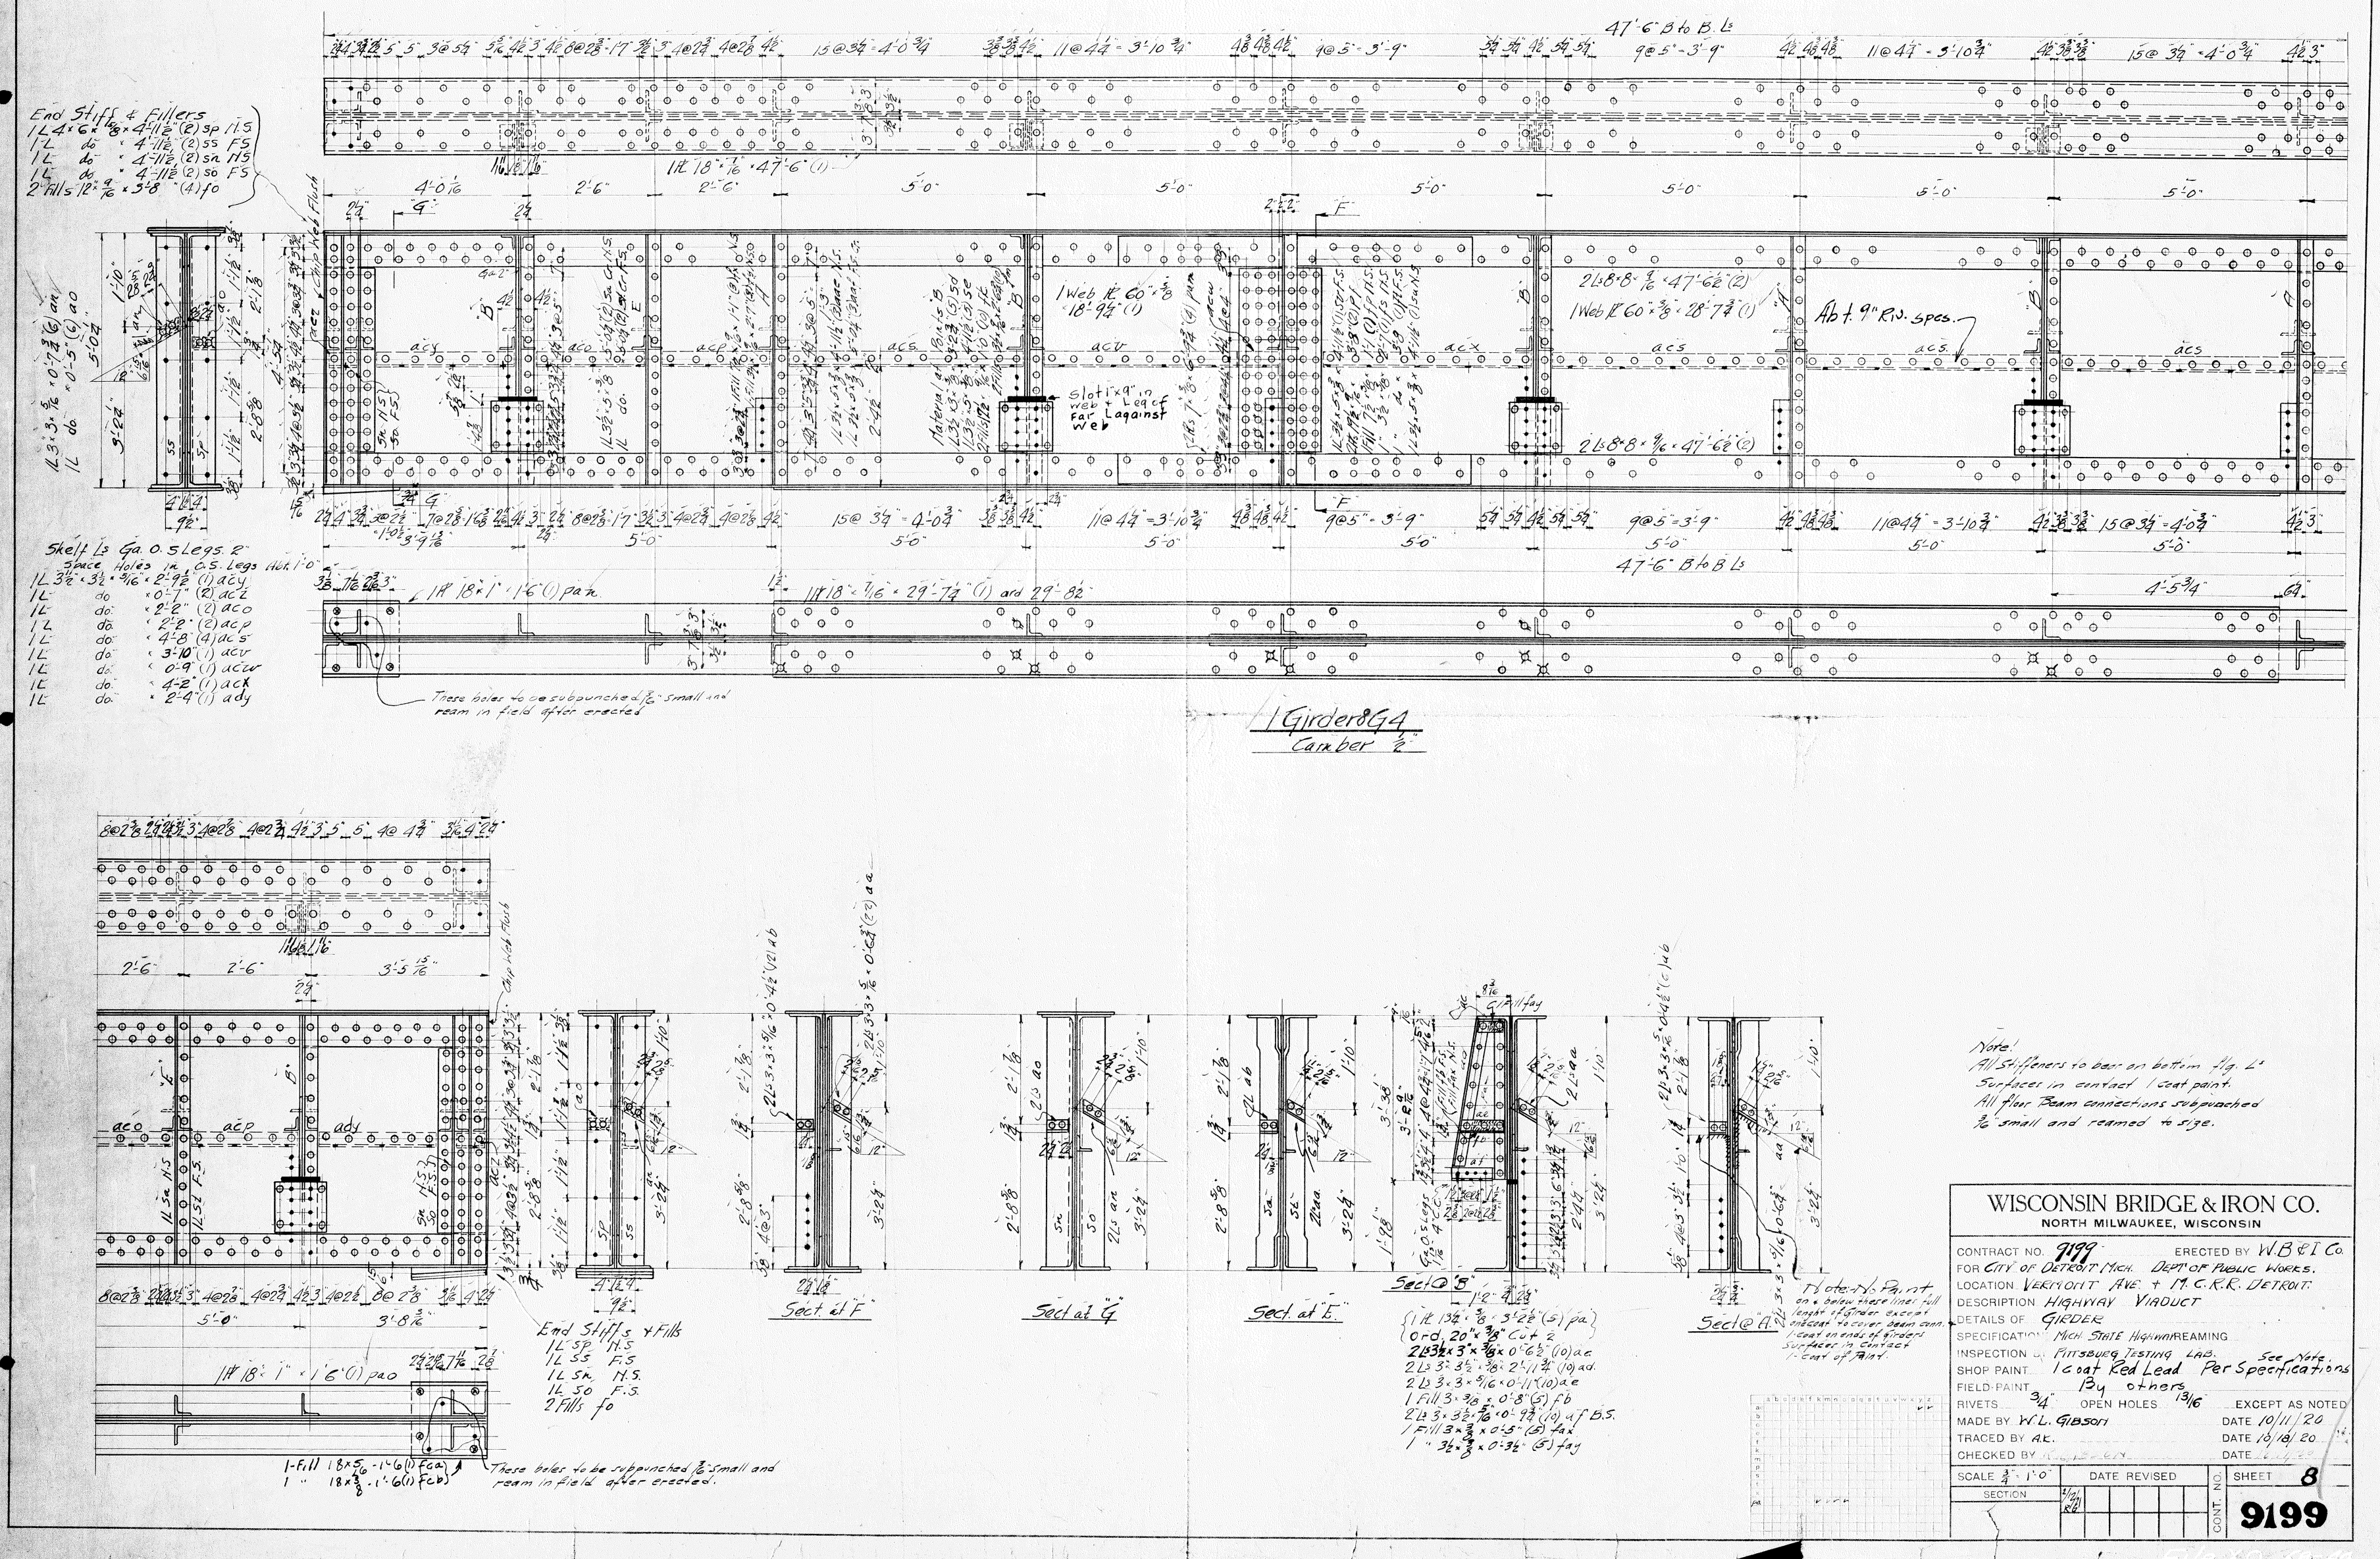

Note!
All Stiffeners to bear on bottom flg. L's
Surfaces in contact 1 coat paint.
All floor Beam connections subpunched 3/16" small and reamed to size.

WISCONSIN BRIDGE & IRON CO.
NORTH MILWAUKEE, WISCONSIN

CONTRACT NO. 9199 ERECTED BY W.B.&I. Co.
FOR CITY OF DETROIT MICH. DEPT OF PUBLIC WORKS.
LOCATION VERMONT AVE. + M.C.R.R. DETROIT.
DESCRIPTION HIGHWAY VIADUCT
DETAILS OF GIRDER
SPECIFICATION MICH. STATE HIGHWAY REAMING
INSPECTION BY PITTSBURG TESTING LAB. See Note.
SHOP PAINT 1 coat Red Lead Per Specifications
FIELD PAINT By others
RIVETS 3/4" OPEN HOLES 13/16 EXCEPT AS NOTED
MADE BY W.L. GIBSON DATE 10/11/20
TRACED BY A.K. DATE 10/18/20
CHECKED BY [illegible] DATE [illegible]
SCALE 3/4" = 1'-0" DATE REVISED
SECTION 2/12/21 R.G.
CONT. NO.
SHEET 8
9199