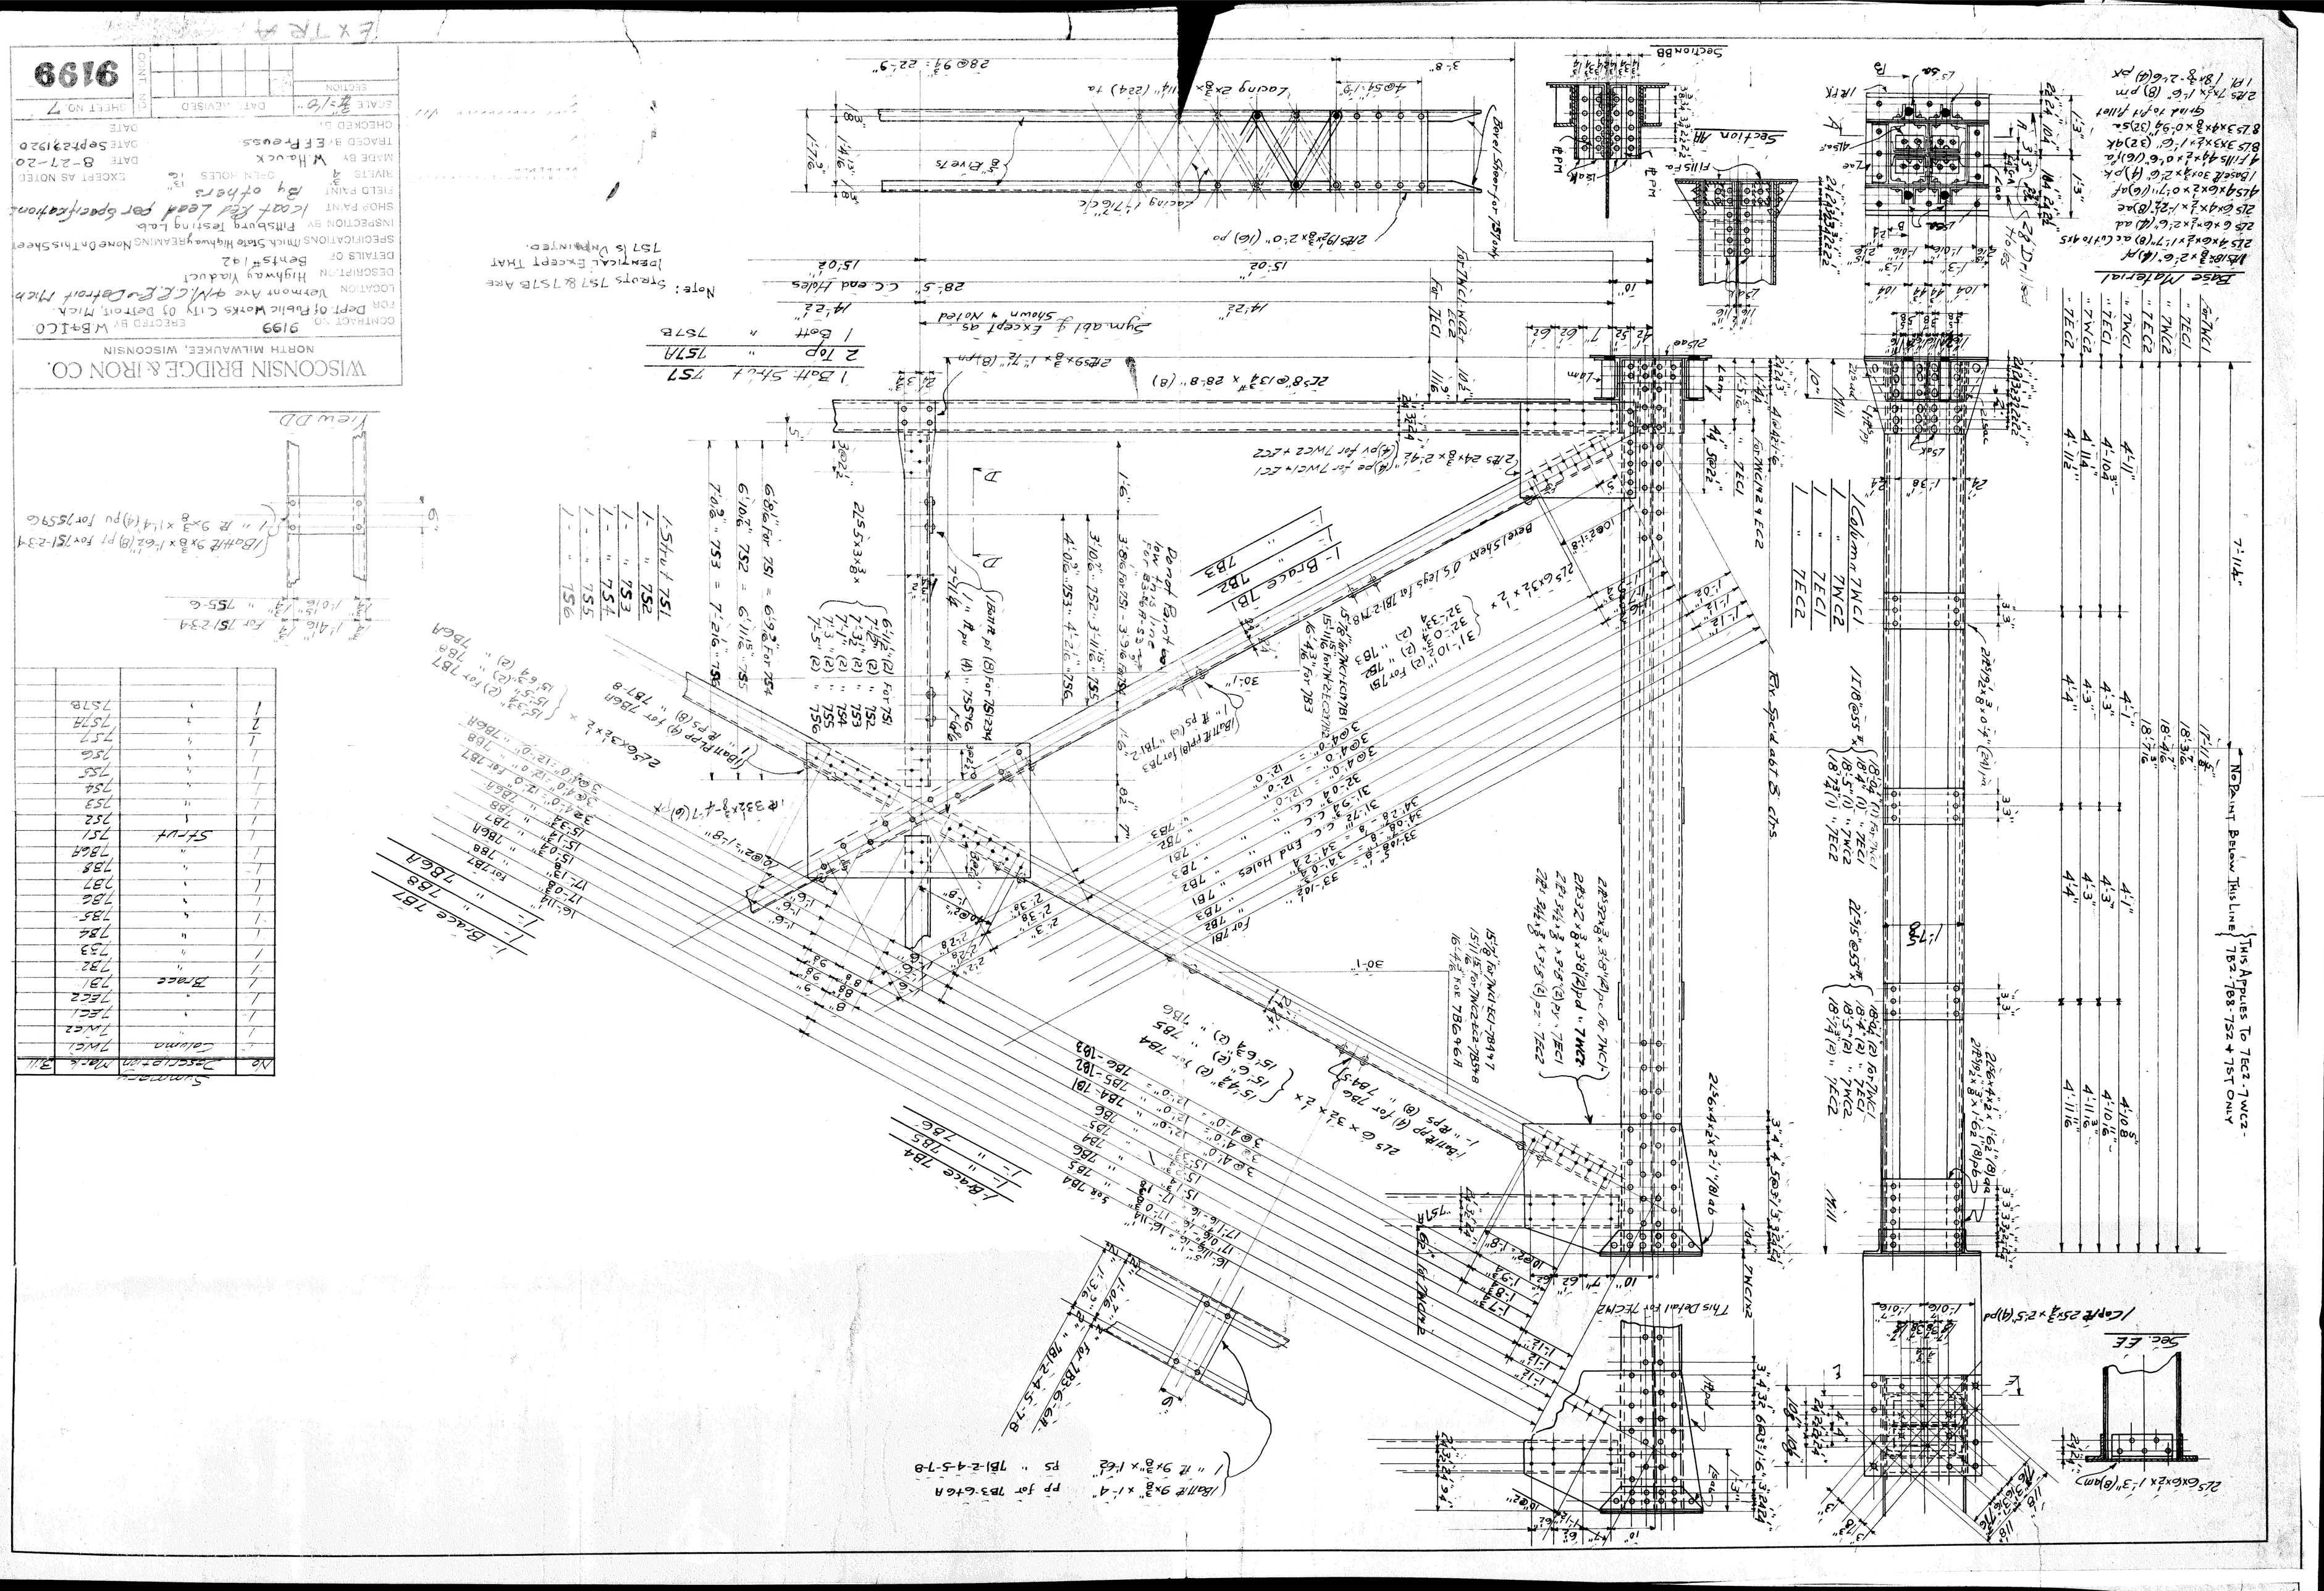

WISCONSIN BRIDGE & IRON CO.
NORTH MILWAUKEE, WISCONSIN
CONTRACT NO. 9199
ERECTED BY W.B.&I.CO.
FOR Dept. of Public Works City of Detroit, Mich.
LOCATION Vermont Ave. & N.L.C.R.R. Detroit Mich.
DESCRIPTION Highway Viaduct
DETAILS OF Bents # 1 & 2
SPECIFICATIONS Mich. State Highway Reaming None On This Sheet
INSPECTION BY Pittsburg Testing Lab.
SHOP PAINT Coat Red Lead per Specifications
FIELD PAINT By others
RIVETS 3/4" OPEN HOLES 1/16"
MADE BY W. Hauck
TRACED BY E.F. Preuss
CHECKED BY
EXCEPT AS NOTED
DATE 8-27-20
DATE Sept 23 1920
SCALE 3/4"=1'0"
DATE REVISED
SHEET NO. 7
9199
EXTRA
Note: Struts 7S7 & 7S7B are identical except that 7S7 is unpainted.
Base Material
Column 7WC1
1 " 7WC2
1 " 7EC1
1 " 7EC2
Brace 7B1
1 " 7B2
1 " 7B3
1 Strut 7S1
1 " 7S2
1 " 7S3
1 " 7S4
1 " 7S5
1 " 7S6
1 " 7S7A
1 " 7S7B
Sec. EE
Sec. BB
Section AA
Section BB
Rx. Spc'd abt B ctrs
This Detail for 7EC1 & 7EC2
No Paint Below This Line
This Applies To 7EC2-7WC2-7B2-7B8-7S2 & 7ST Only