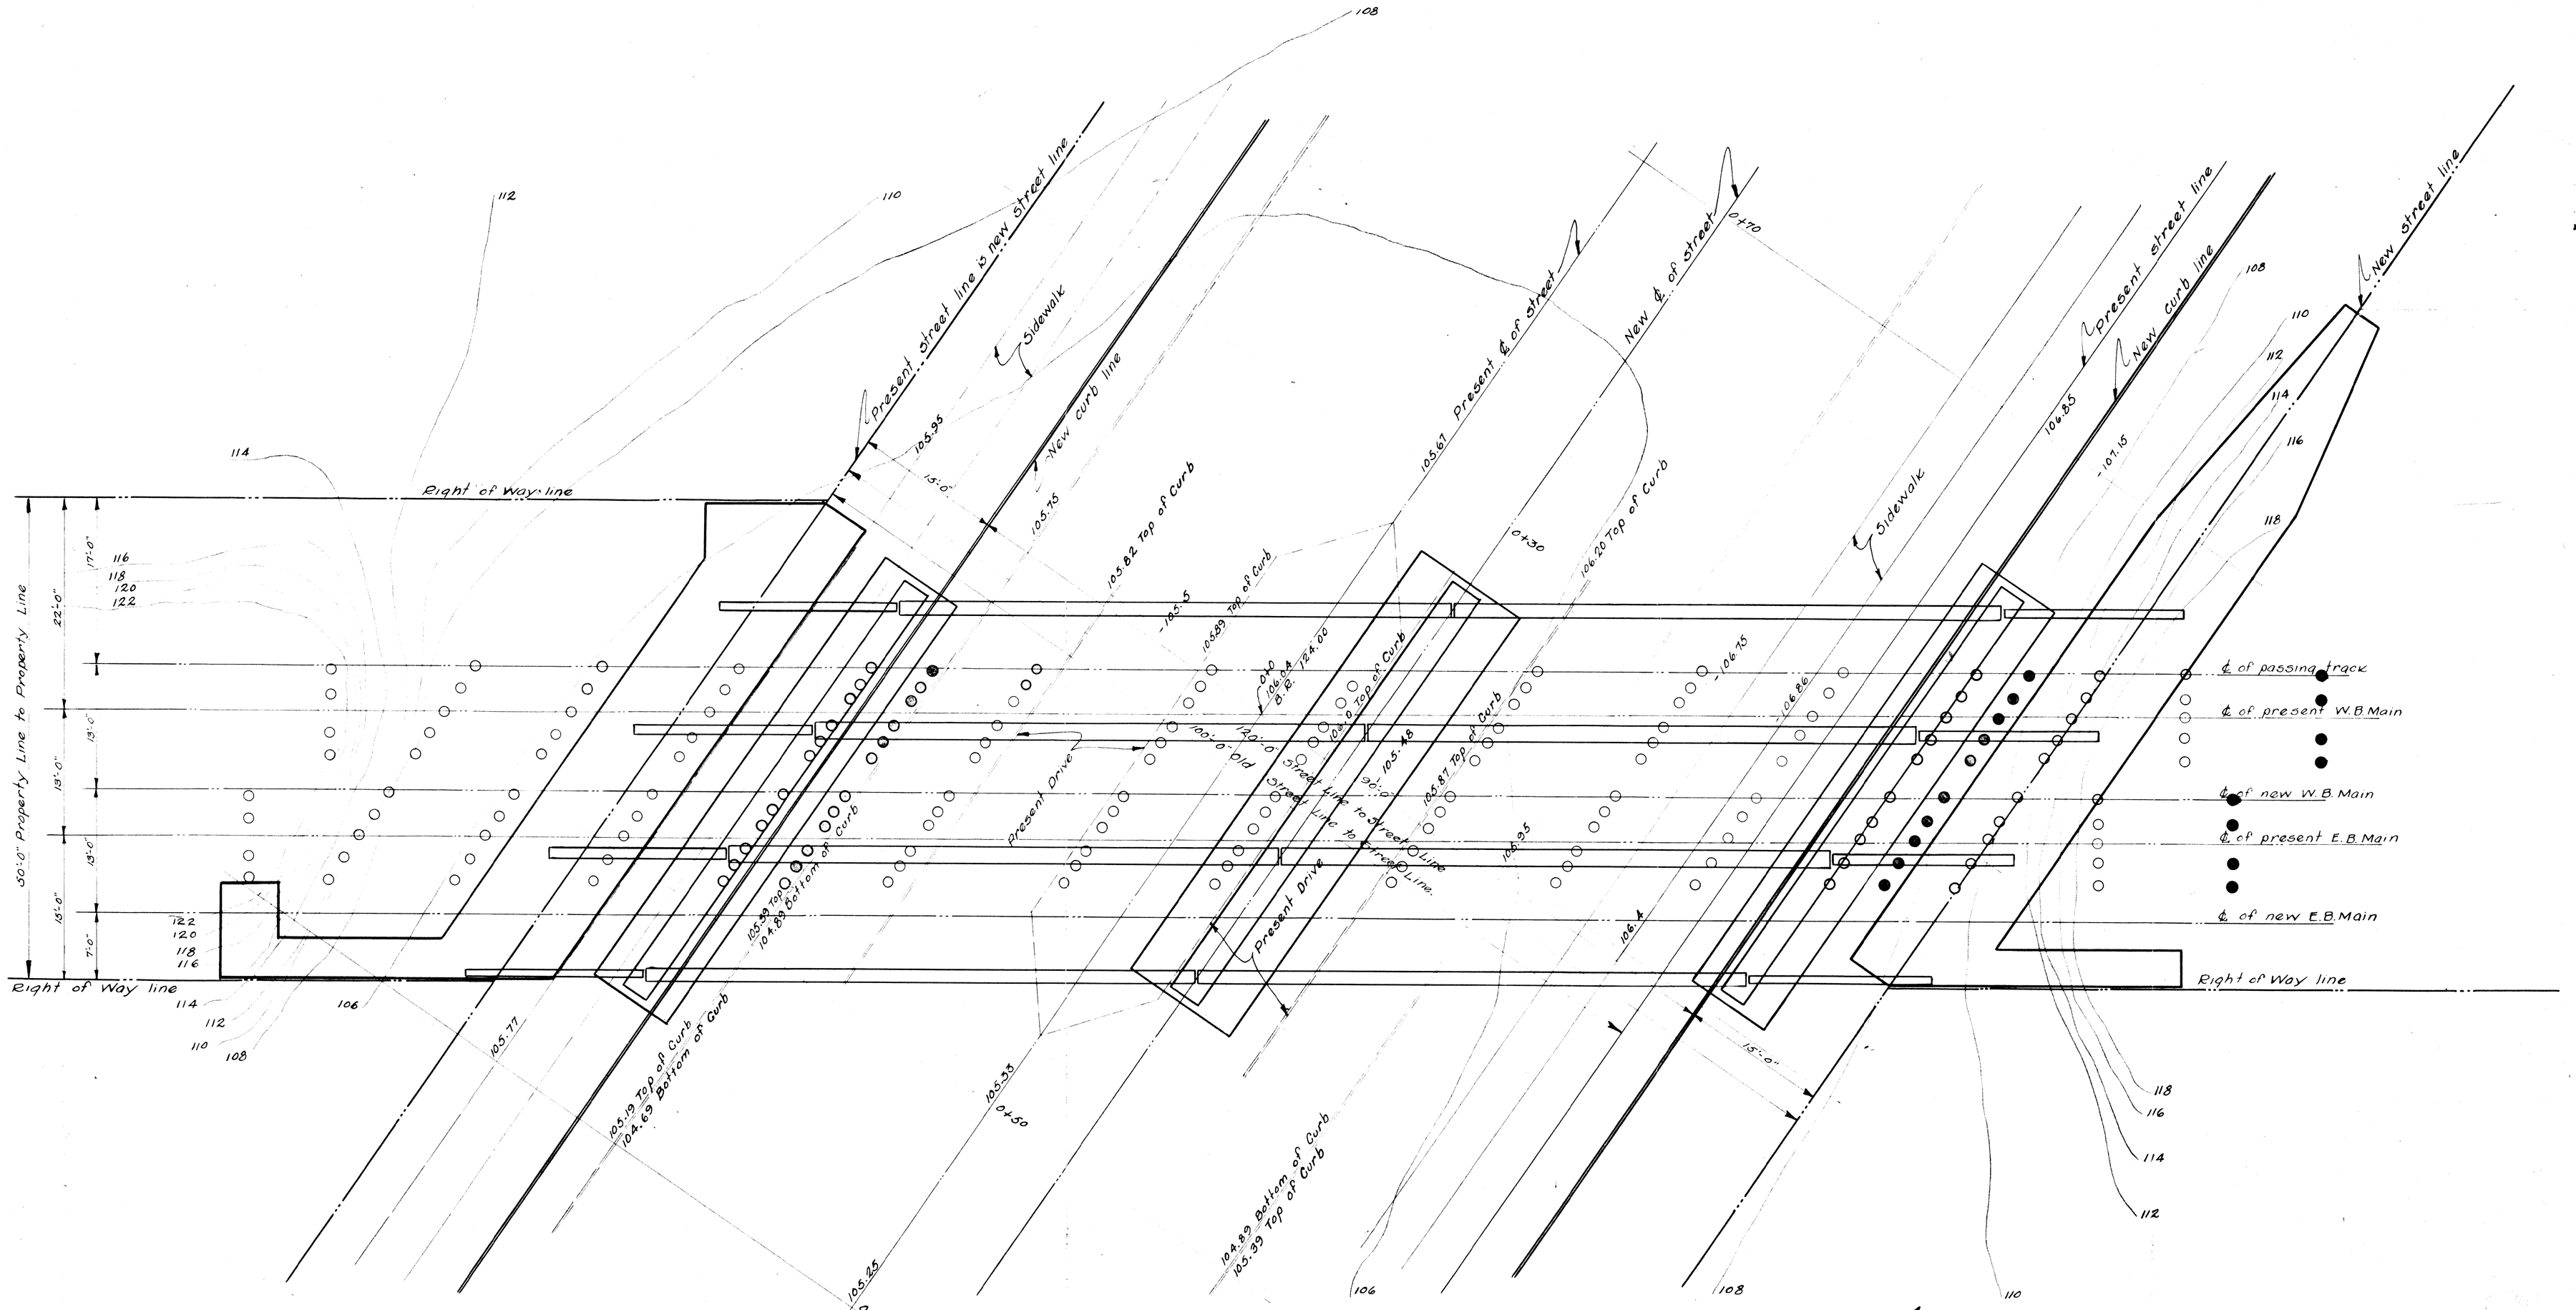

LEGEND

(Red) - Denotes new work.
(Green) - Denotes property lines.
(White) - Denotes present conditions.
(Brown) - Denotes new piles for temporary trestle.
(Yellow) - Denotes old piles to be retired at start of Job.
(White) - Denotes old piles to remain as part of temporary trestle.

WABASH RAILWAY

DETROIT TERMINAL DIVISION

DETROIT MICH.

WAYNE COUNTY

LIVERNOIS AVE.

SITUATION PLAN

OFFICE OF THE CHIEF ENGINEER

SCALE: 1/8" = 1'-0" DATE: 3-29-27.

SHEET 8 OF 8.

DRAWN BY H.O.P. | TRACED BY H.O.P. | CHECKED BY A.H.S.

File XU32-19