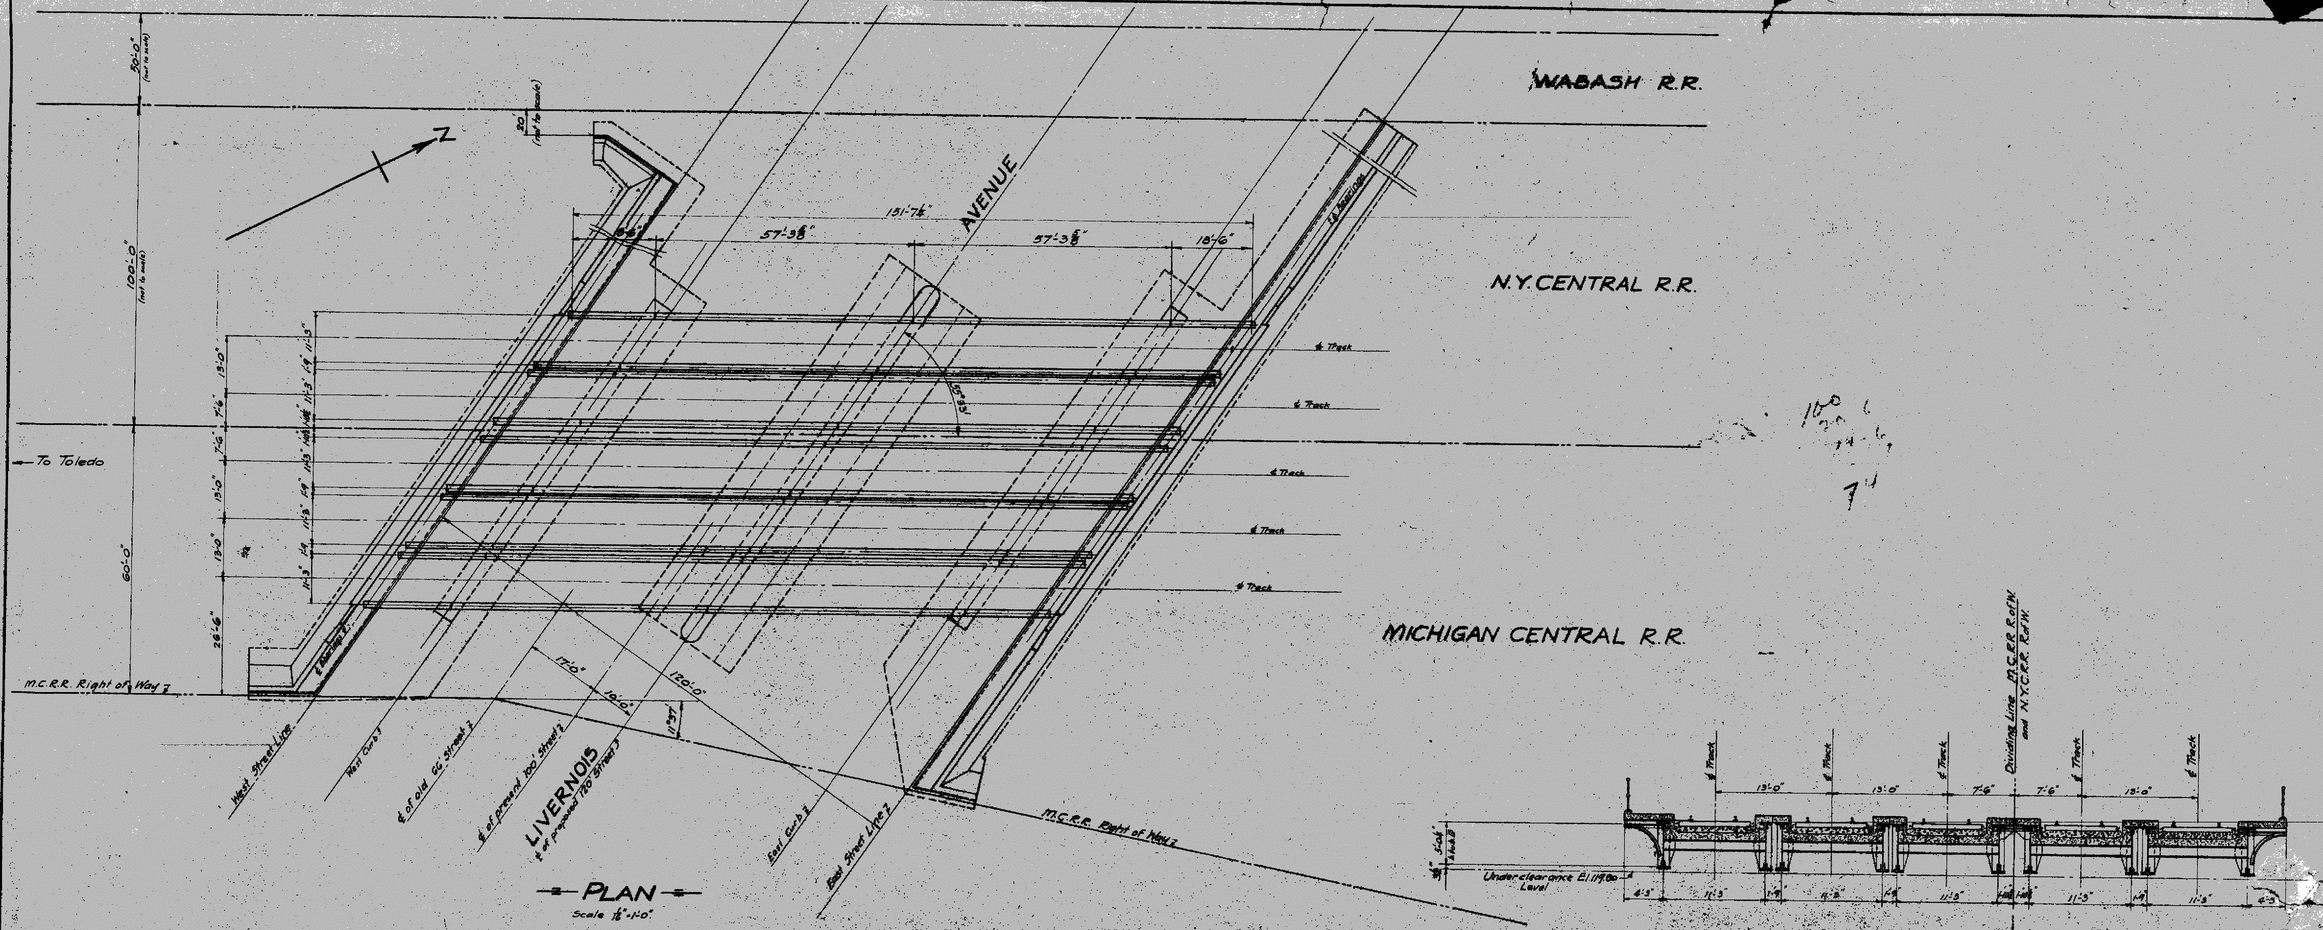
WABASH R.R.
N.Y. CENTRAL R.R.
MICHIGAN CENTRAL R.R.
AVENUE
LIVERNOIS
To Toledo
M.C.R.R. Right of Way
West Street Line
West Curb
℄ of old 66' Street
℄ of present 100' Street
℄ of proposed 120' Street
East Curb
East Street Line
Dividing Line M.C.R.R. R of W and N.Y.C.R.R. R of W
PLAN
Scale 1/8"=1'-0"
CROSS SECTION AT RIGHT ANGLES TO TRACKS
Under clearance El. 119.80
Base of Rail
East Street Line
El. 123.84 for west N.Y.C. track