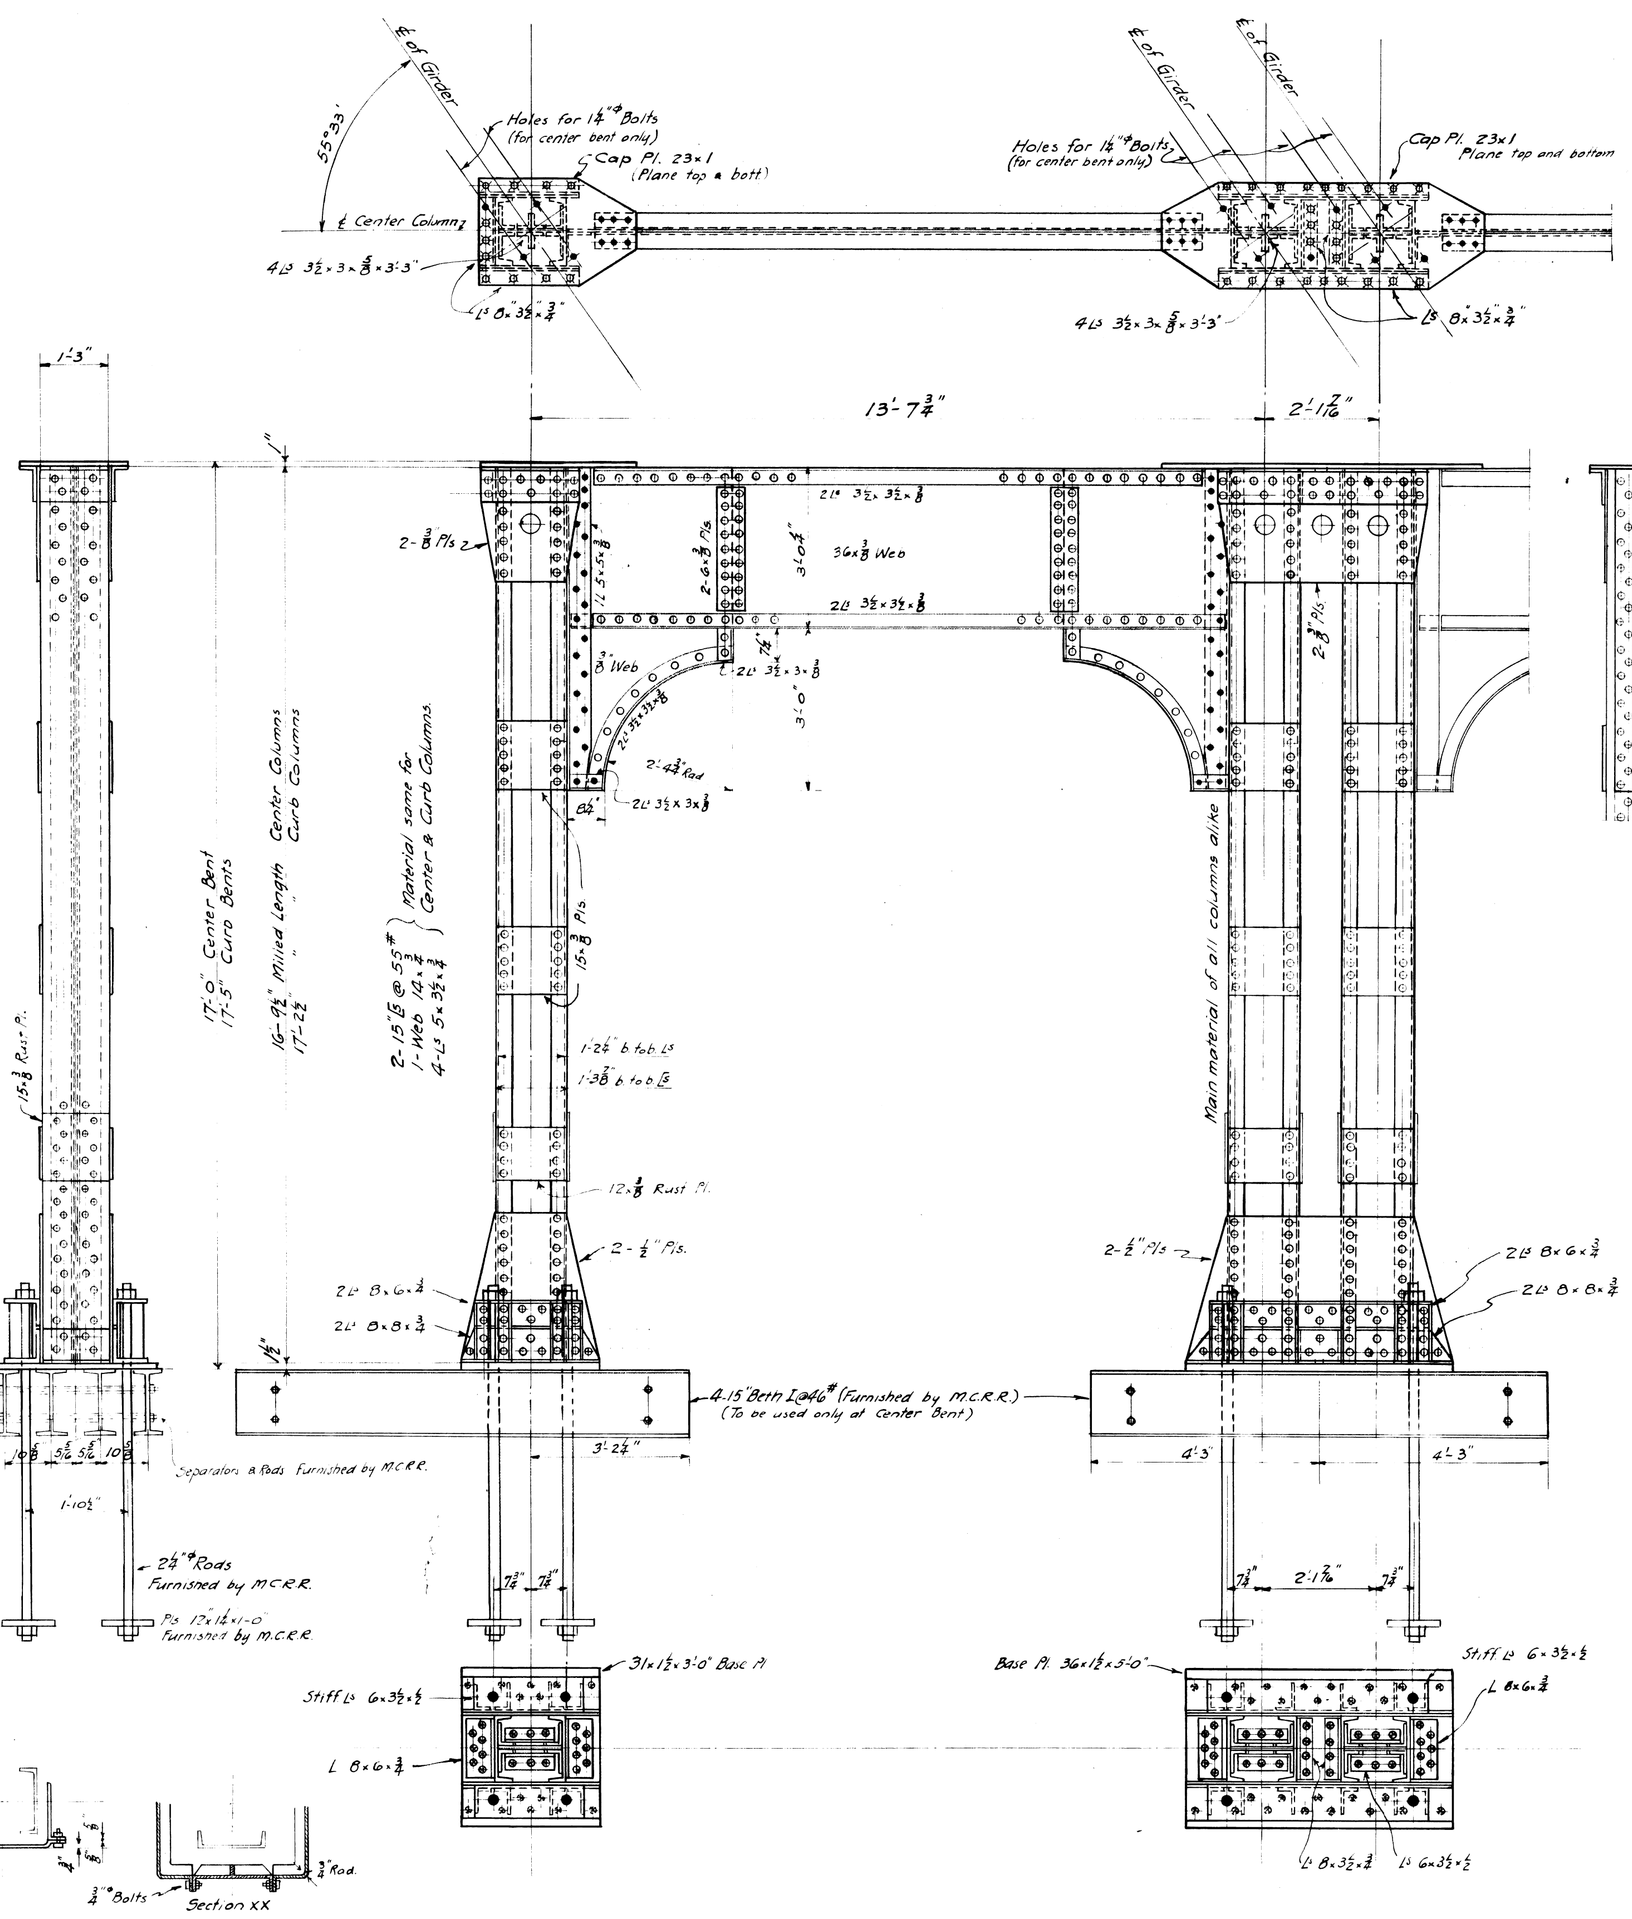

DETAIL OF CENTER BENT

(Detail for Curb Bents same except as noted)

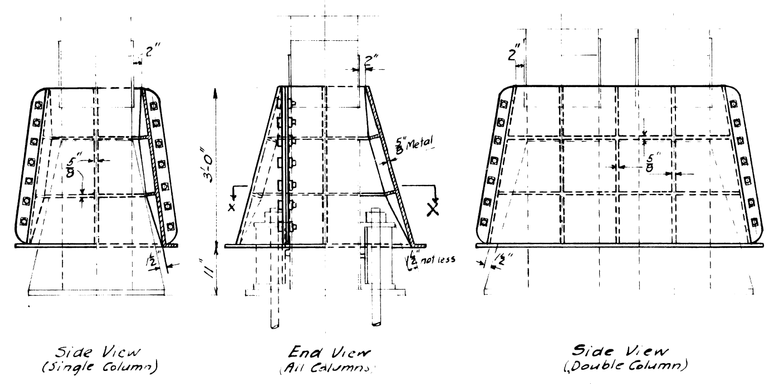

DETAIL OF CAST IRON HOODS

Required for all columns
Hoods to be assembled on columns in shop and match marked.

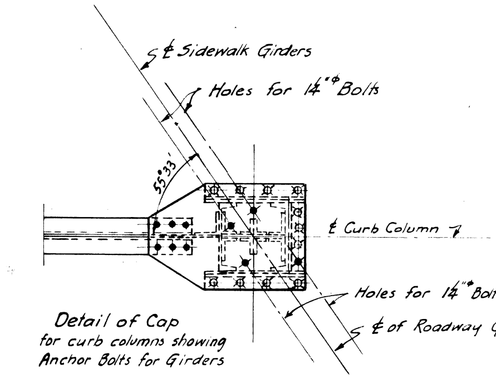

Detail of Cap for curb columns showing Anchor Bolts for Girders

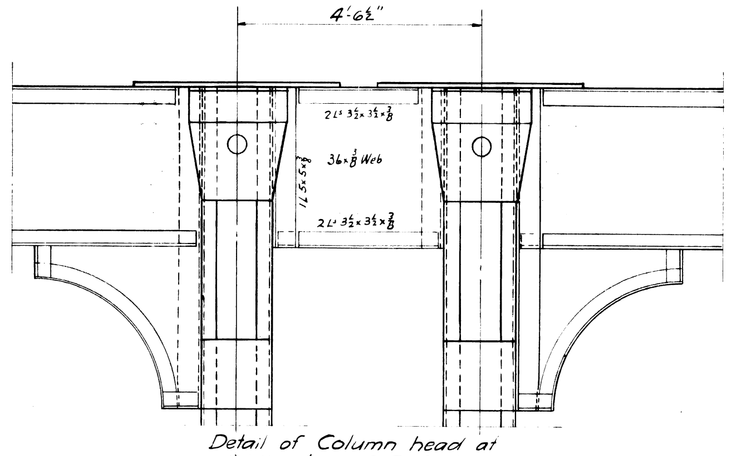

Detail of Column head at dividing line of R of W.

(Detail at Base to be made same as for Single Column)

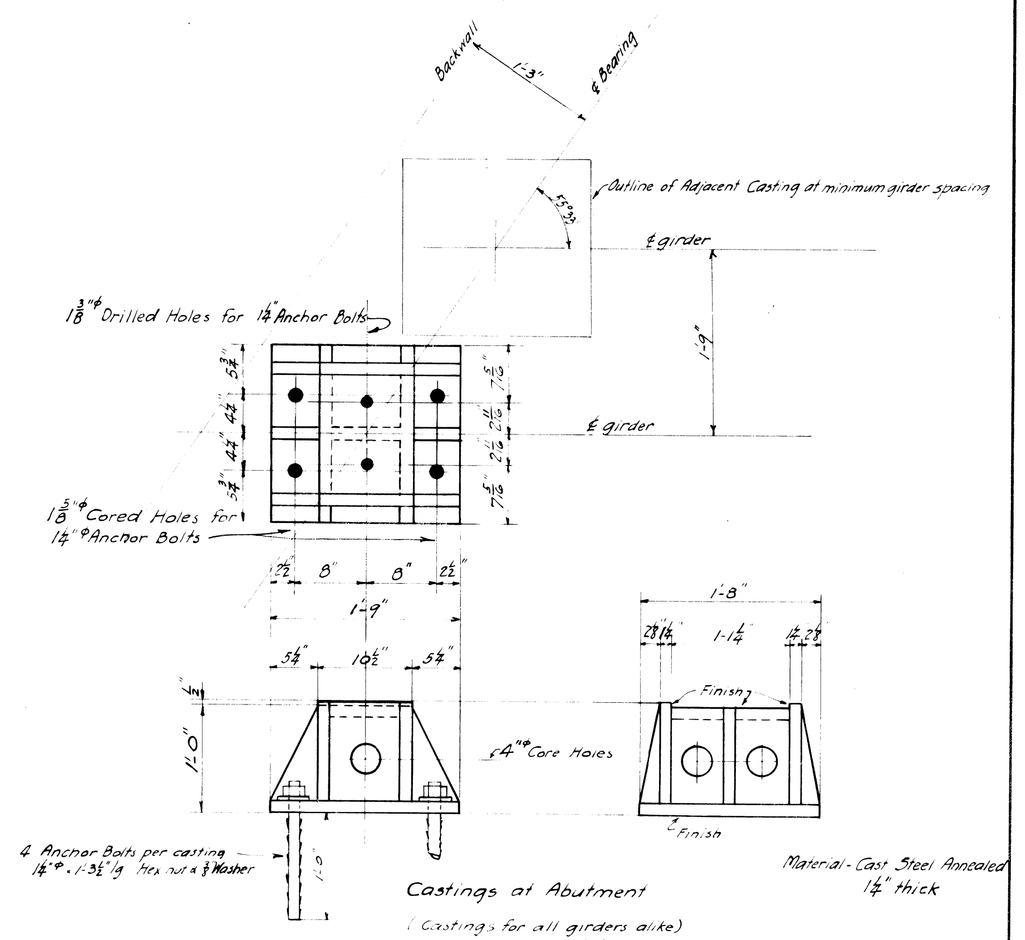
Backwall
1:3
℄ Bearing
Outline of Adjacent Casting at minimum girder spacing
1⅜"ϕ Drilled Holes for 1¼"ϕ Anchor Bolts
℄ girder
1'-9"
5½"
4½"
4½"
5½"
1⅞"
1⅞"
1⅞