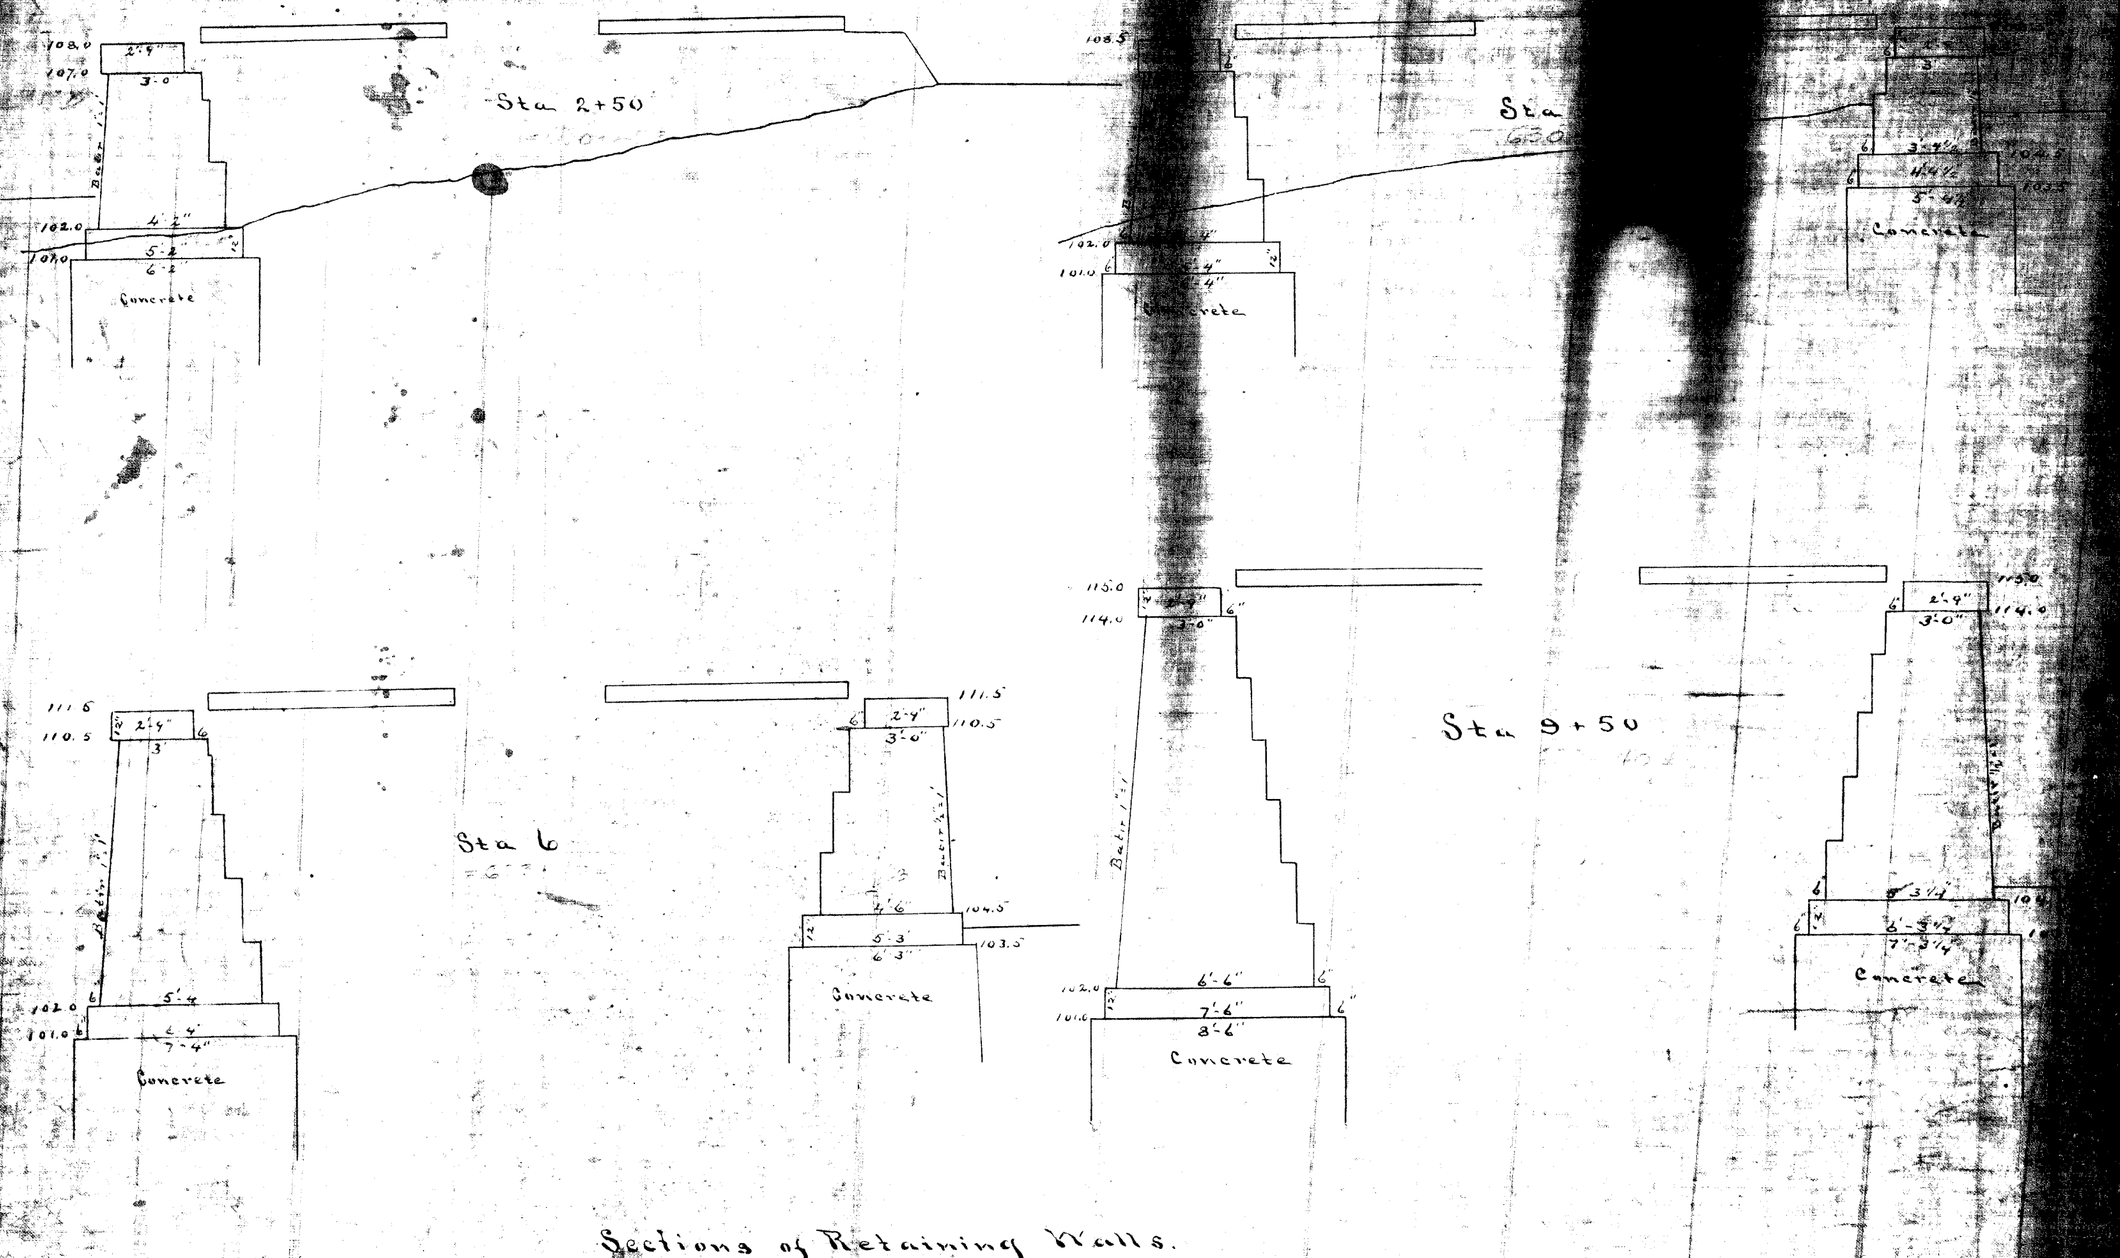

Sections of Retaining Walls.

Scale 4 feet = 1 inch.

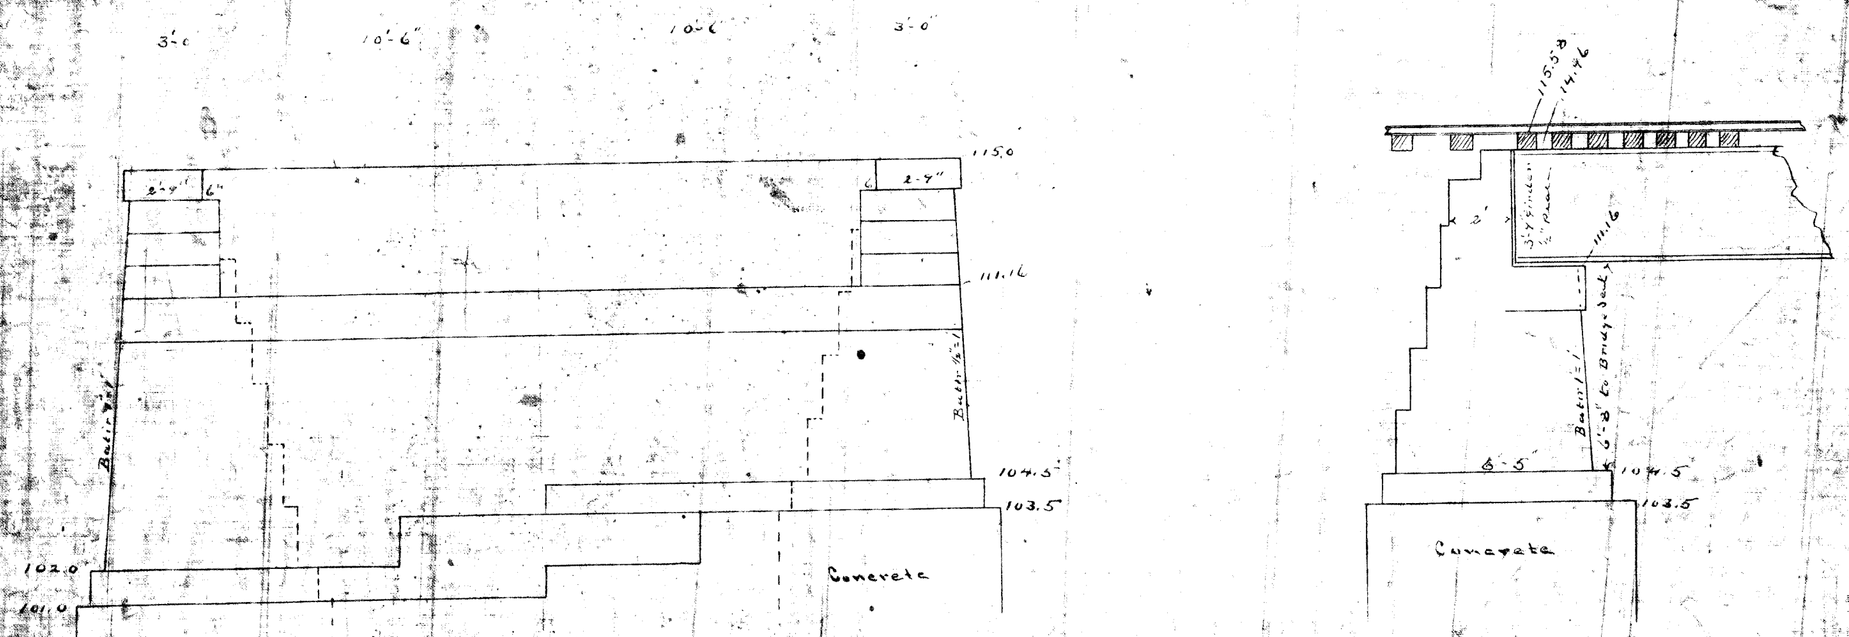

Section through center.

Fort St Union Depot Viaduct.

June 1891.

Chas H Ellis
Civil Engineer

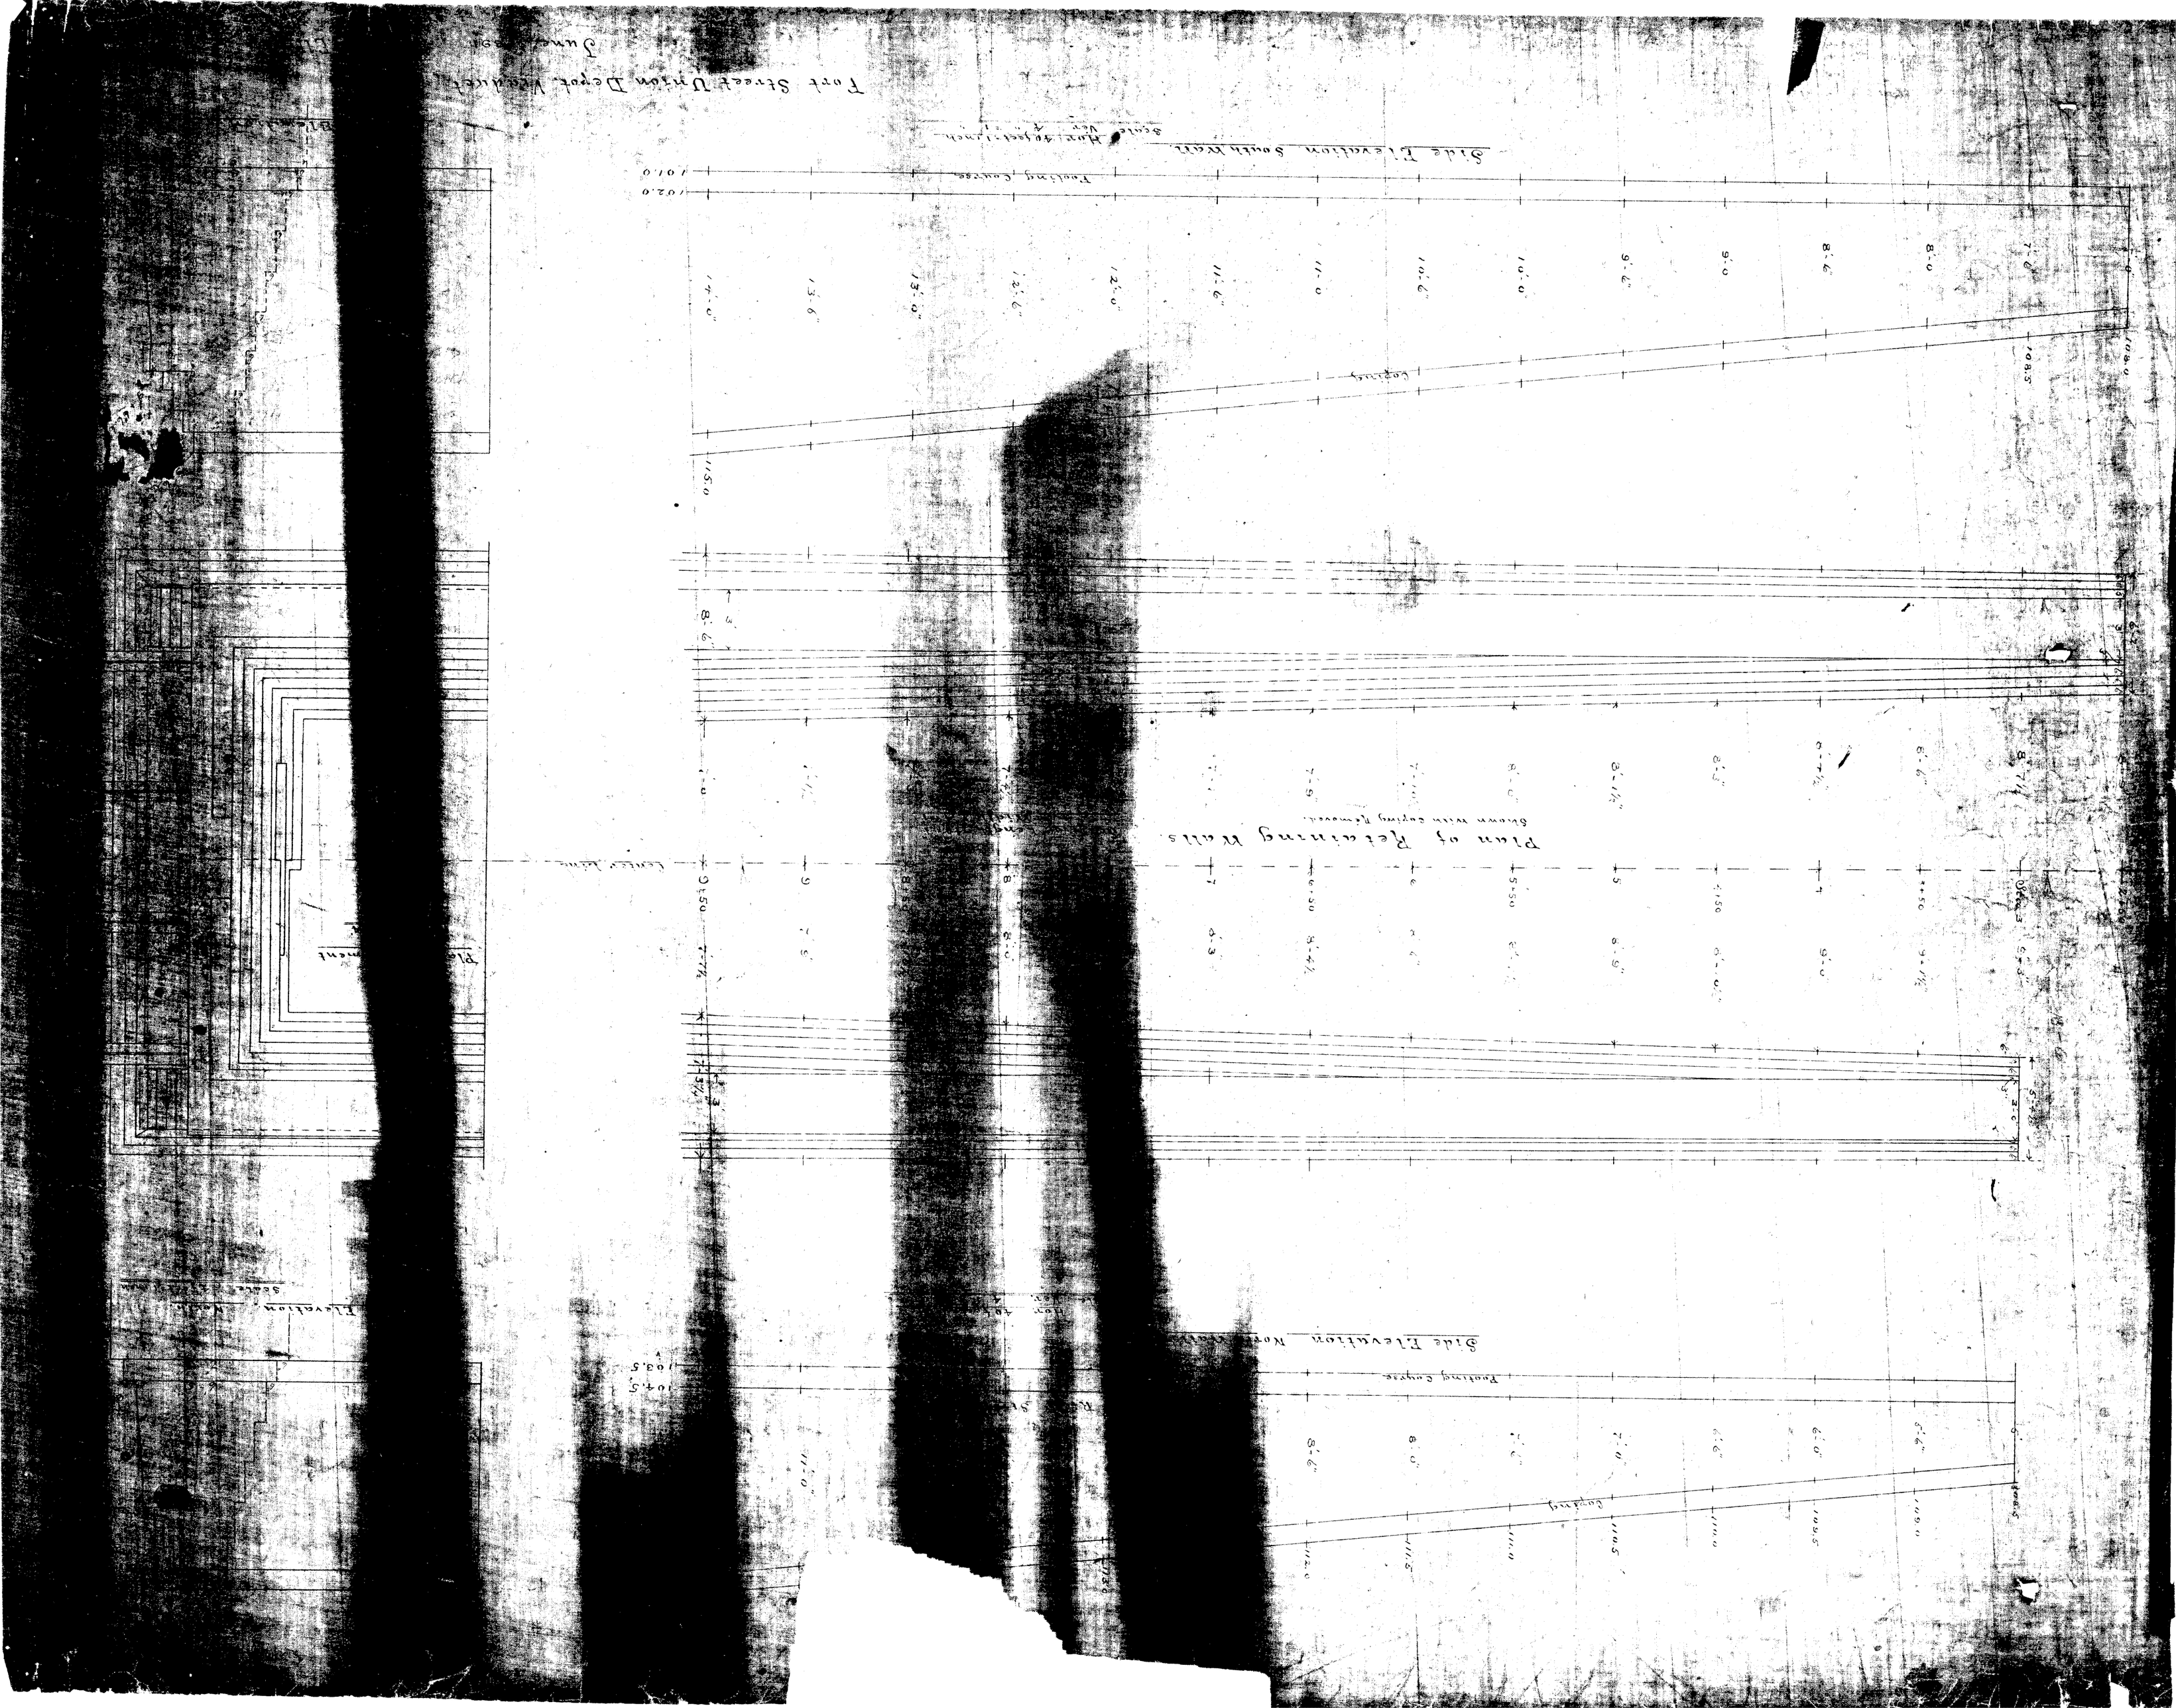
Plan of Retaining Walls
Scale Not 4 to 1 inch
Side Elevation South Wall
Side Elevation North Wall
Coping
Footing Course
Center Line

