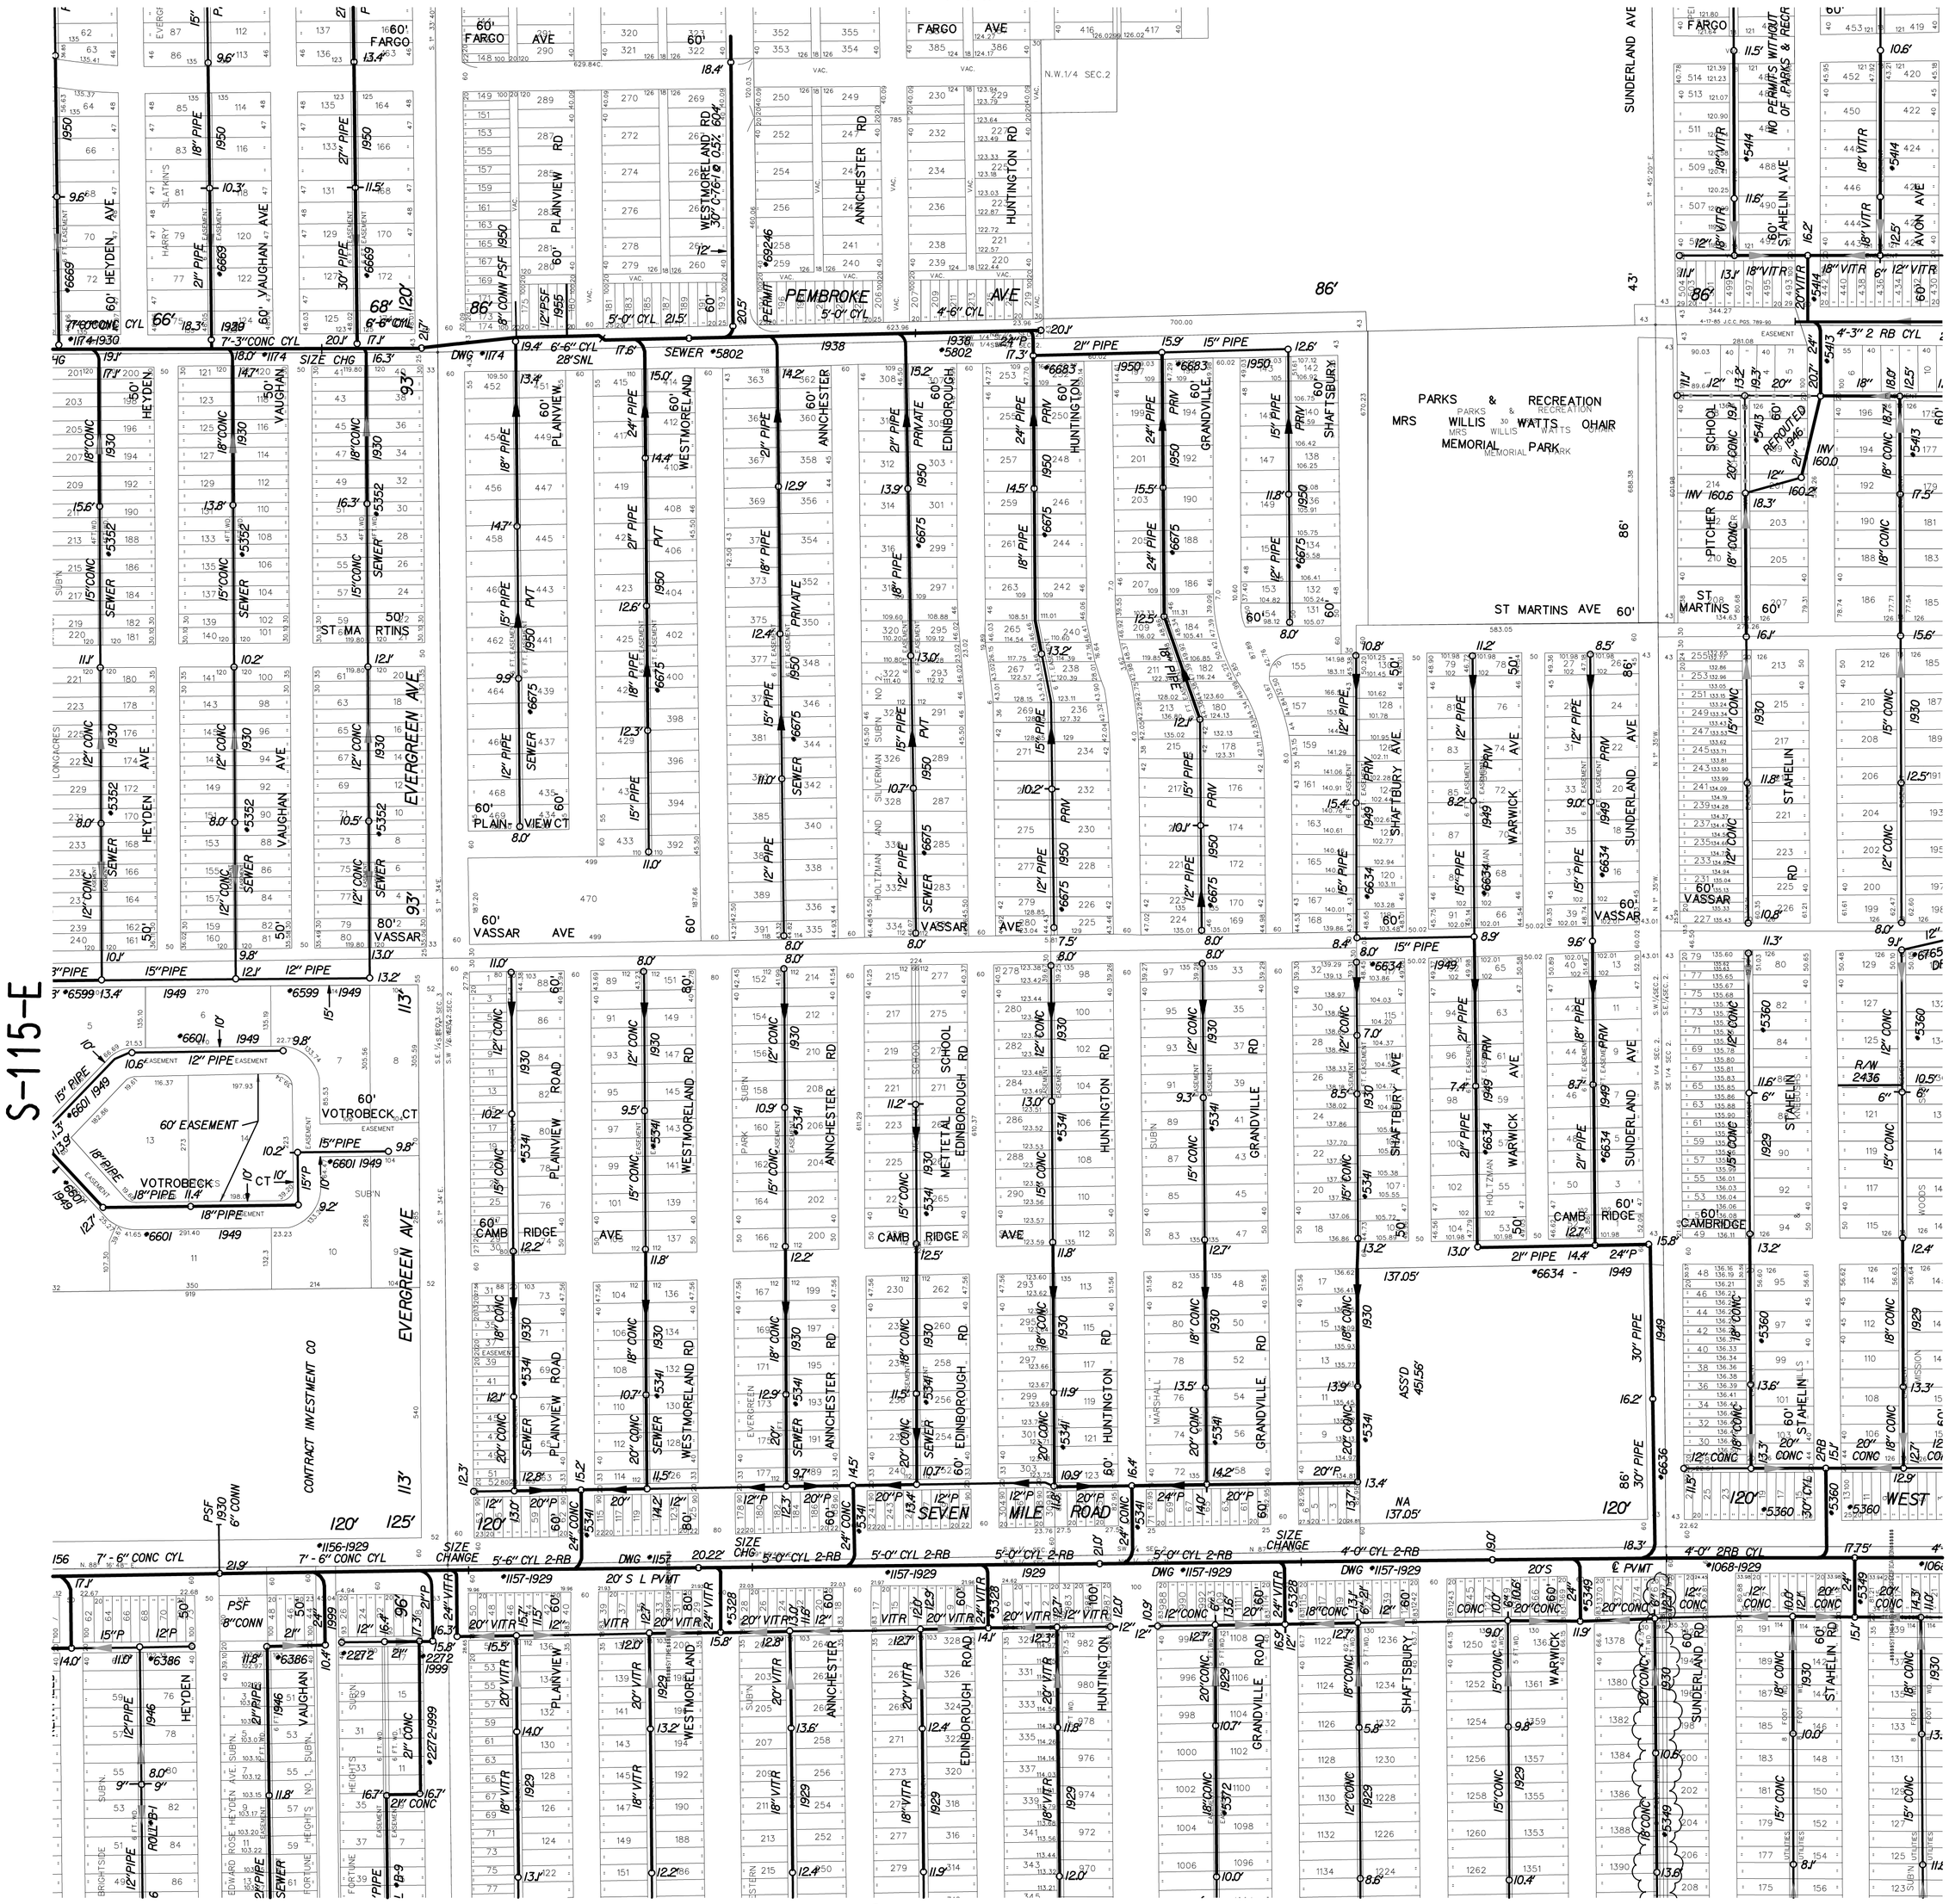

WATER & SEWERAGE DETROIT DEPT.

SEWER MAP

CITY OF DETROIT

SCALE: 1" = 200'
0 200 400

DWSD SEC. MAP NUMBER: S-115-F

REVISED THRU:

DIGITIZED BY: CEA. INC.	DATE
A. DEODHAR	08-04-95
M. A. ROBERTS SR.	08-08-96
CHECKED BY DWSD:	
PRINT DATE:	10-5-00

NORTH

STATE PLANE