S-118-F

S-117-A

S-109-C

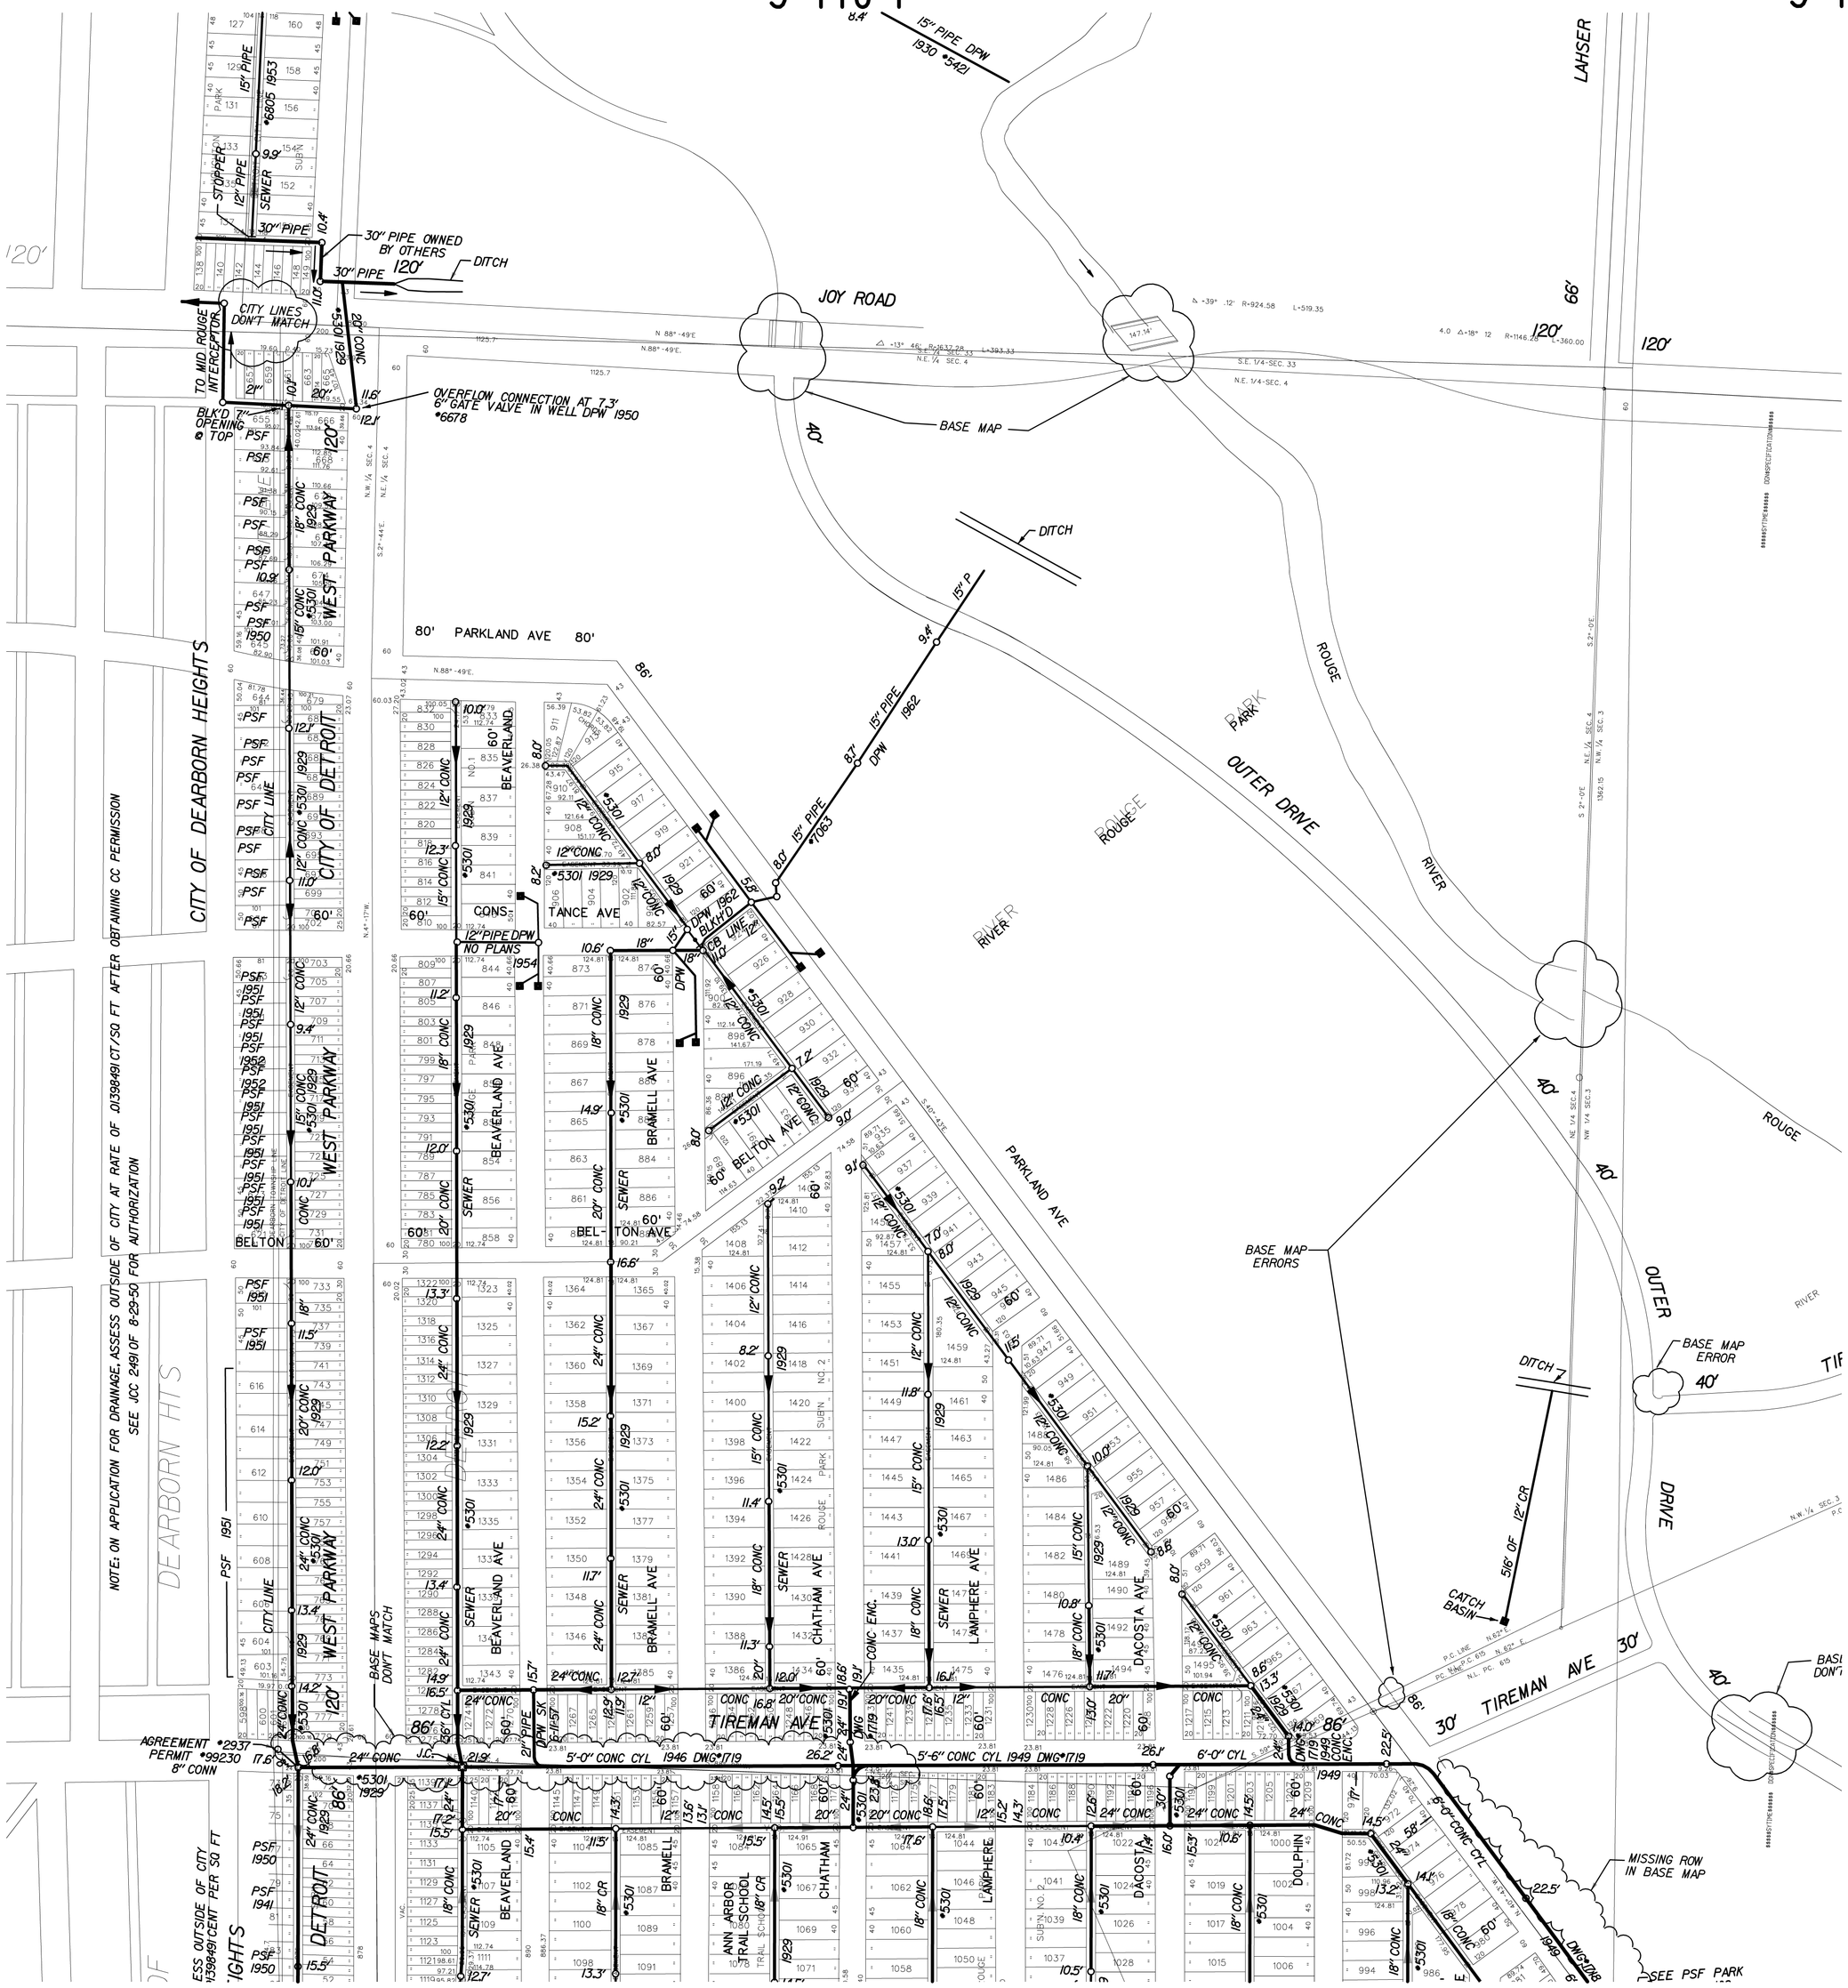

S-117-F

SEWER MAP

CITY OF DETROIT

SCALE: 1" = 200'
0 200 400

DWSD SEC. MAP NUMBER: S-117-A

REVISED THRU:

DIGITIZED BY: CEA. INC.	DATE
S. BAYLEY	11-18-95
TODD TROUT	09-09-96
CHECKED BY DWSD:	
PRINT DATE:	11-20-00

WATER & SEWERAGE DEPT. DETROIT

NORTH

STATE PLANE