S-13-C

S-13-D

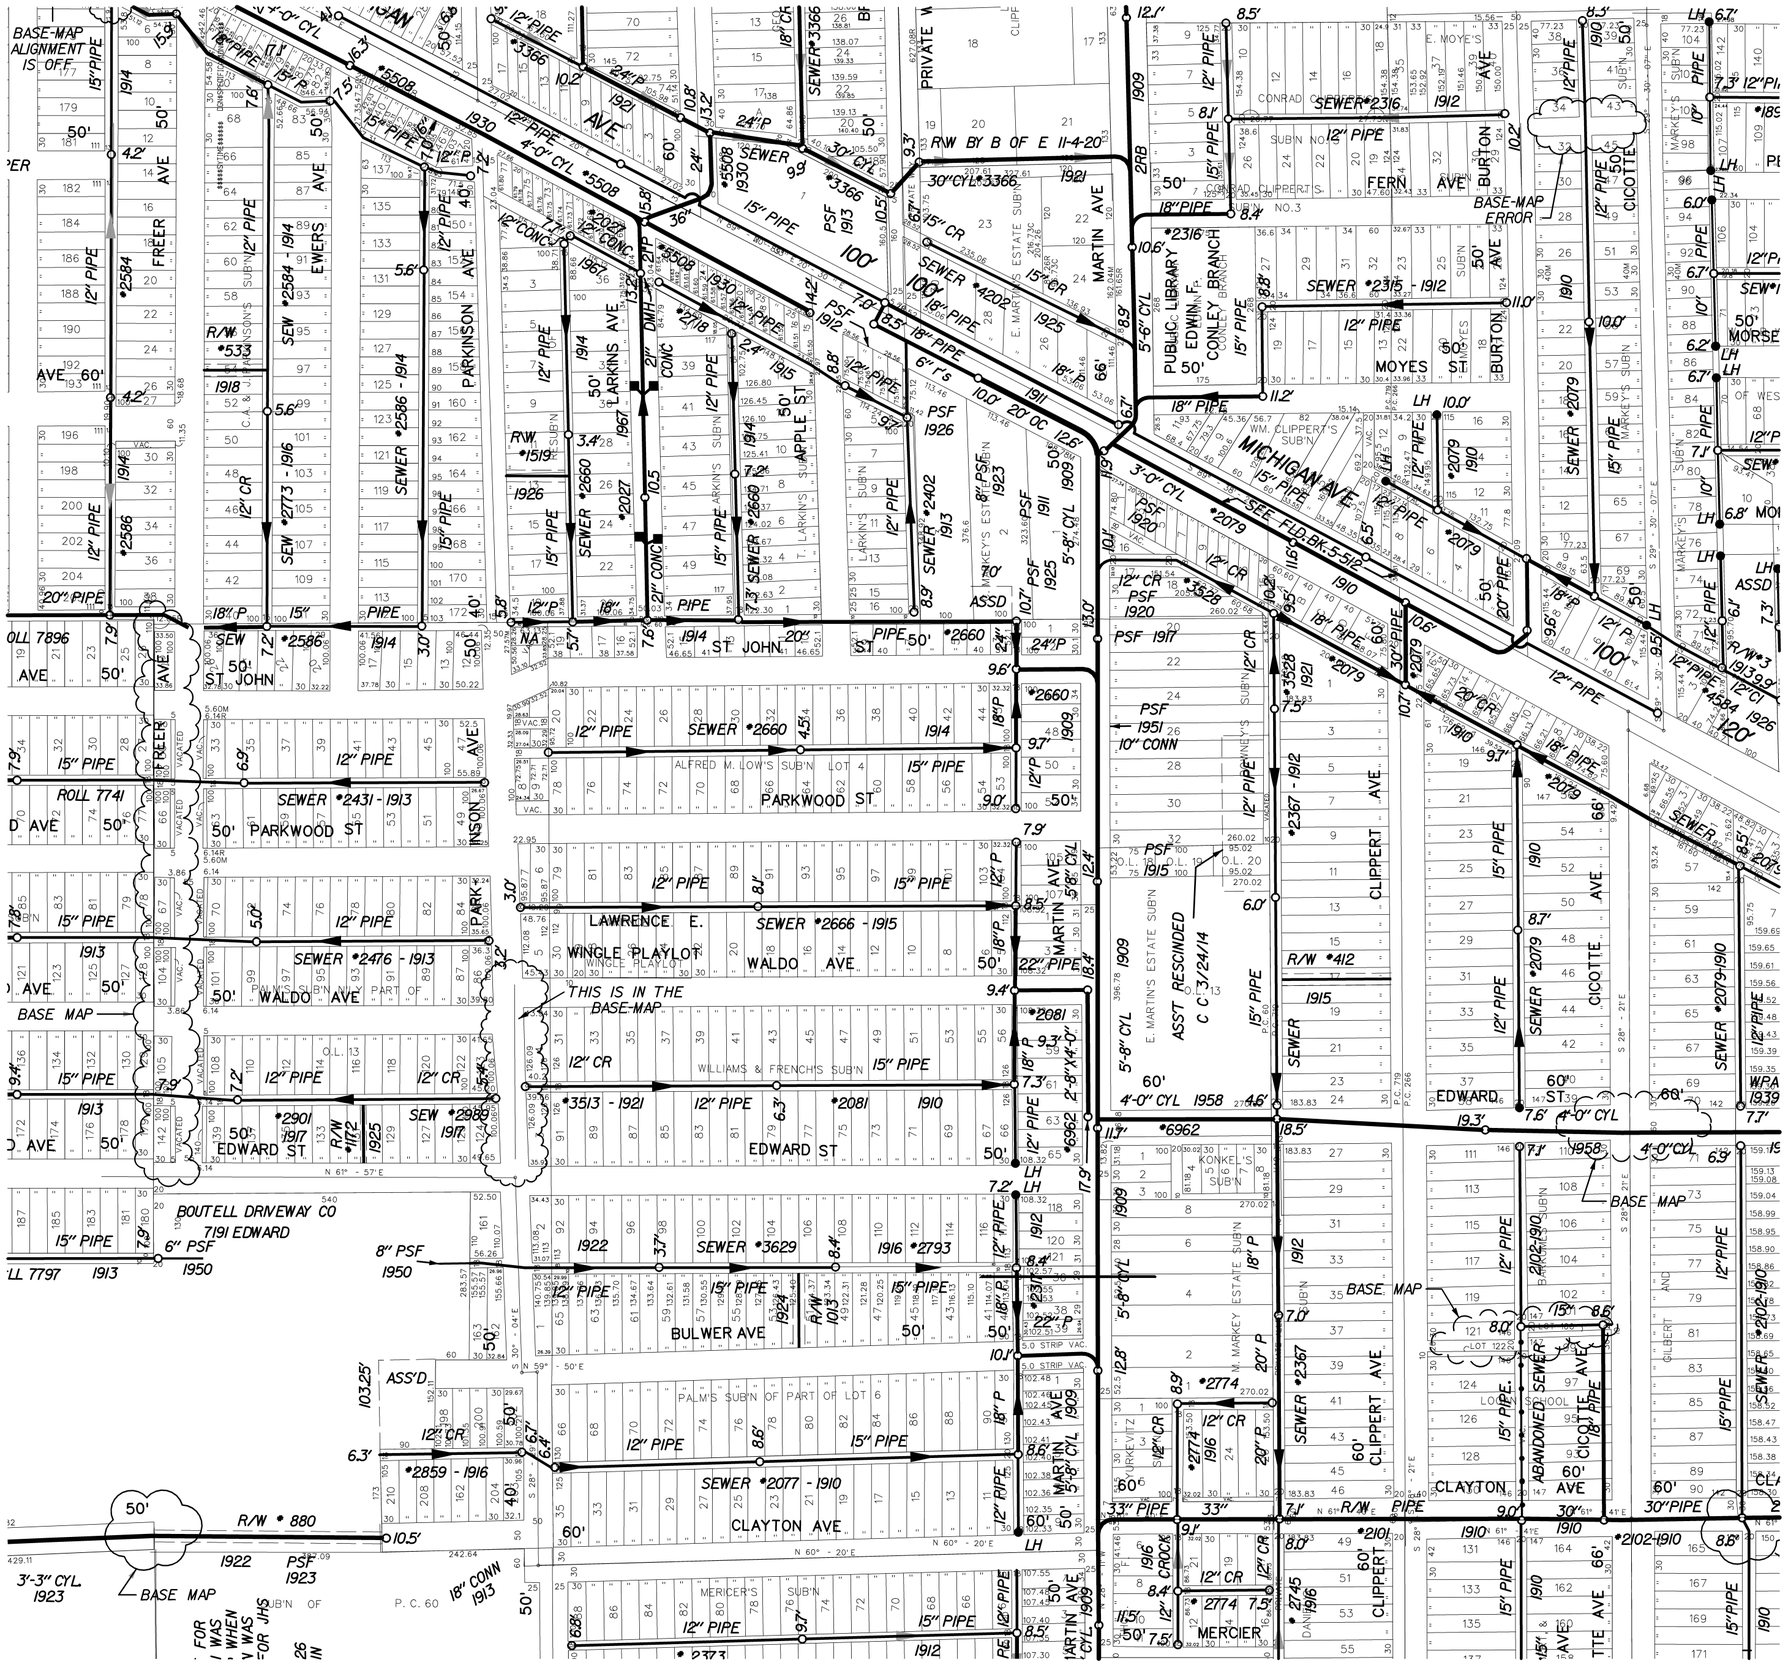
BASE-MAP ALIGNMENT IS OFF
FREER AVE
PARKINSON AVE
EWERS AVE
T. LARKIN'S SUBDIVISION
ST JOHN AVE
PARKWOOD ST
LAWRENCE E. WINGLE PLAYLOT
WALDO AVE
PALMS SUB'N OF PART OF LOT 6
BULWER AVE
CLAYTON AVE
MERCIER'S SUB'N
MARTIN AVE
CLIPPERT AVE
CICOTTE AVE
EDWARD ST
MOYES ST
BURTON AVE
FERN AVE
MORSE
MICHIGAN AVE
CONLEY BRANCH
PUBLIC LIBRARY
EDWIN F. CONLEY BRANCH
E. MARTIN'S ESTATE SUBN
WILLIAMS & FRENCH'S SUB'N
WM. CLIPPERT'S SUB'N
M. MARKEY ESTATE SUBN
MARKEY'S SUB'N
CONRAD CHEVERS SUB'N
ALFRED M. LOW'S SUB'N
BOUTELL DRIVEWAY CO 7191 EDWARD
THIS IS IN THE BASE-MAP
BASE MAP
SEE FLD. BK. 5-5½
ABANDONED SEWER
BASE-MAP ERROR
RW BY B OF E 11-4-20
ASST RESCINDED C C 3/24/14
R/W • 880
R/W • 412
R/W • 533
R/W • 1519
R/W • 1112
R/W • 1013
R/W • 3
3'-3" CYL 1923
3'-0" CYL
4'-0" CYL
5'-6" CYL
5'-8" CYL
6" PSF 1950
8" PSF 1950
PSF 1912
PSF 1913
PSF 1915
PSF 1920
PSF 1922
PSF 1923
PSF 1925
PSF 1926
PSF 1951
18" CONN 1913
SEWER • 2584 - 1914
SEWER • 2586 - 1914
SEWER • 2773 - 1916
SEWER • 2586
SEWER • 2431 - 1913
SEWER • 2476 - 1913
SEWER • 2666 - 1915
SEWER • 3629
SEWER • 2077 - 1910
SEWER • 2316
SEWER • 2315 - 1912
SEWER • 2079
SEWER • 2079-1910
SEWER • 2367 - 1912
SEWER • 2102-1910
SEWER • 4202
SEWER • 3366
SEWER • 5508
SEWER • 2660
SEWER • 2402
SEWER • 2659 - 1916
SEWER • 2988
SEWER • 2774
SEWER • 2745
SEWER • 2101
SEWER • 2081
SEWER • 2718
SEWER • 2027
SEWER • 2660
SEWER • 3528
SEWER • 6962
SEWER • 2774
SEWER • 2373
SEWER • 2081
SEWER • 2079
SEWER • 2102-1910
SEWER • 2079-1910
SEWER • 2367
SEWER • 2745
SEWER • 2774
SEWER • 2373
SEWER • 2102-1910
SEWER • 2079