S-30-E

S-29-B

S-29-C

S-29-A

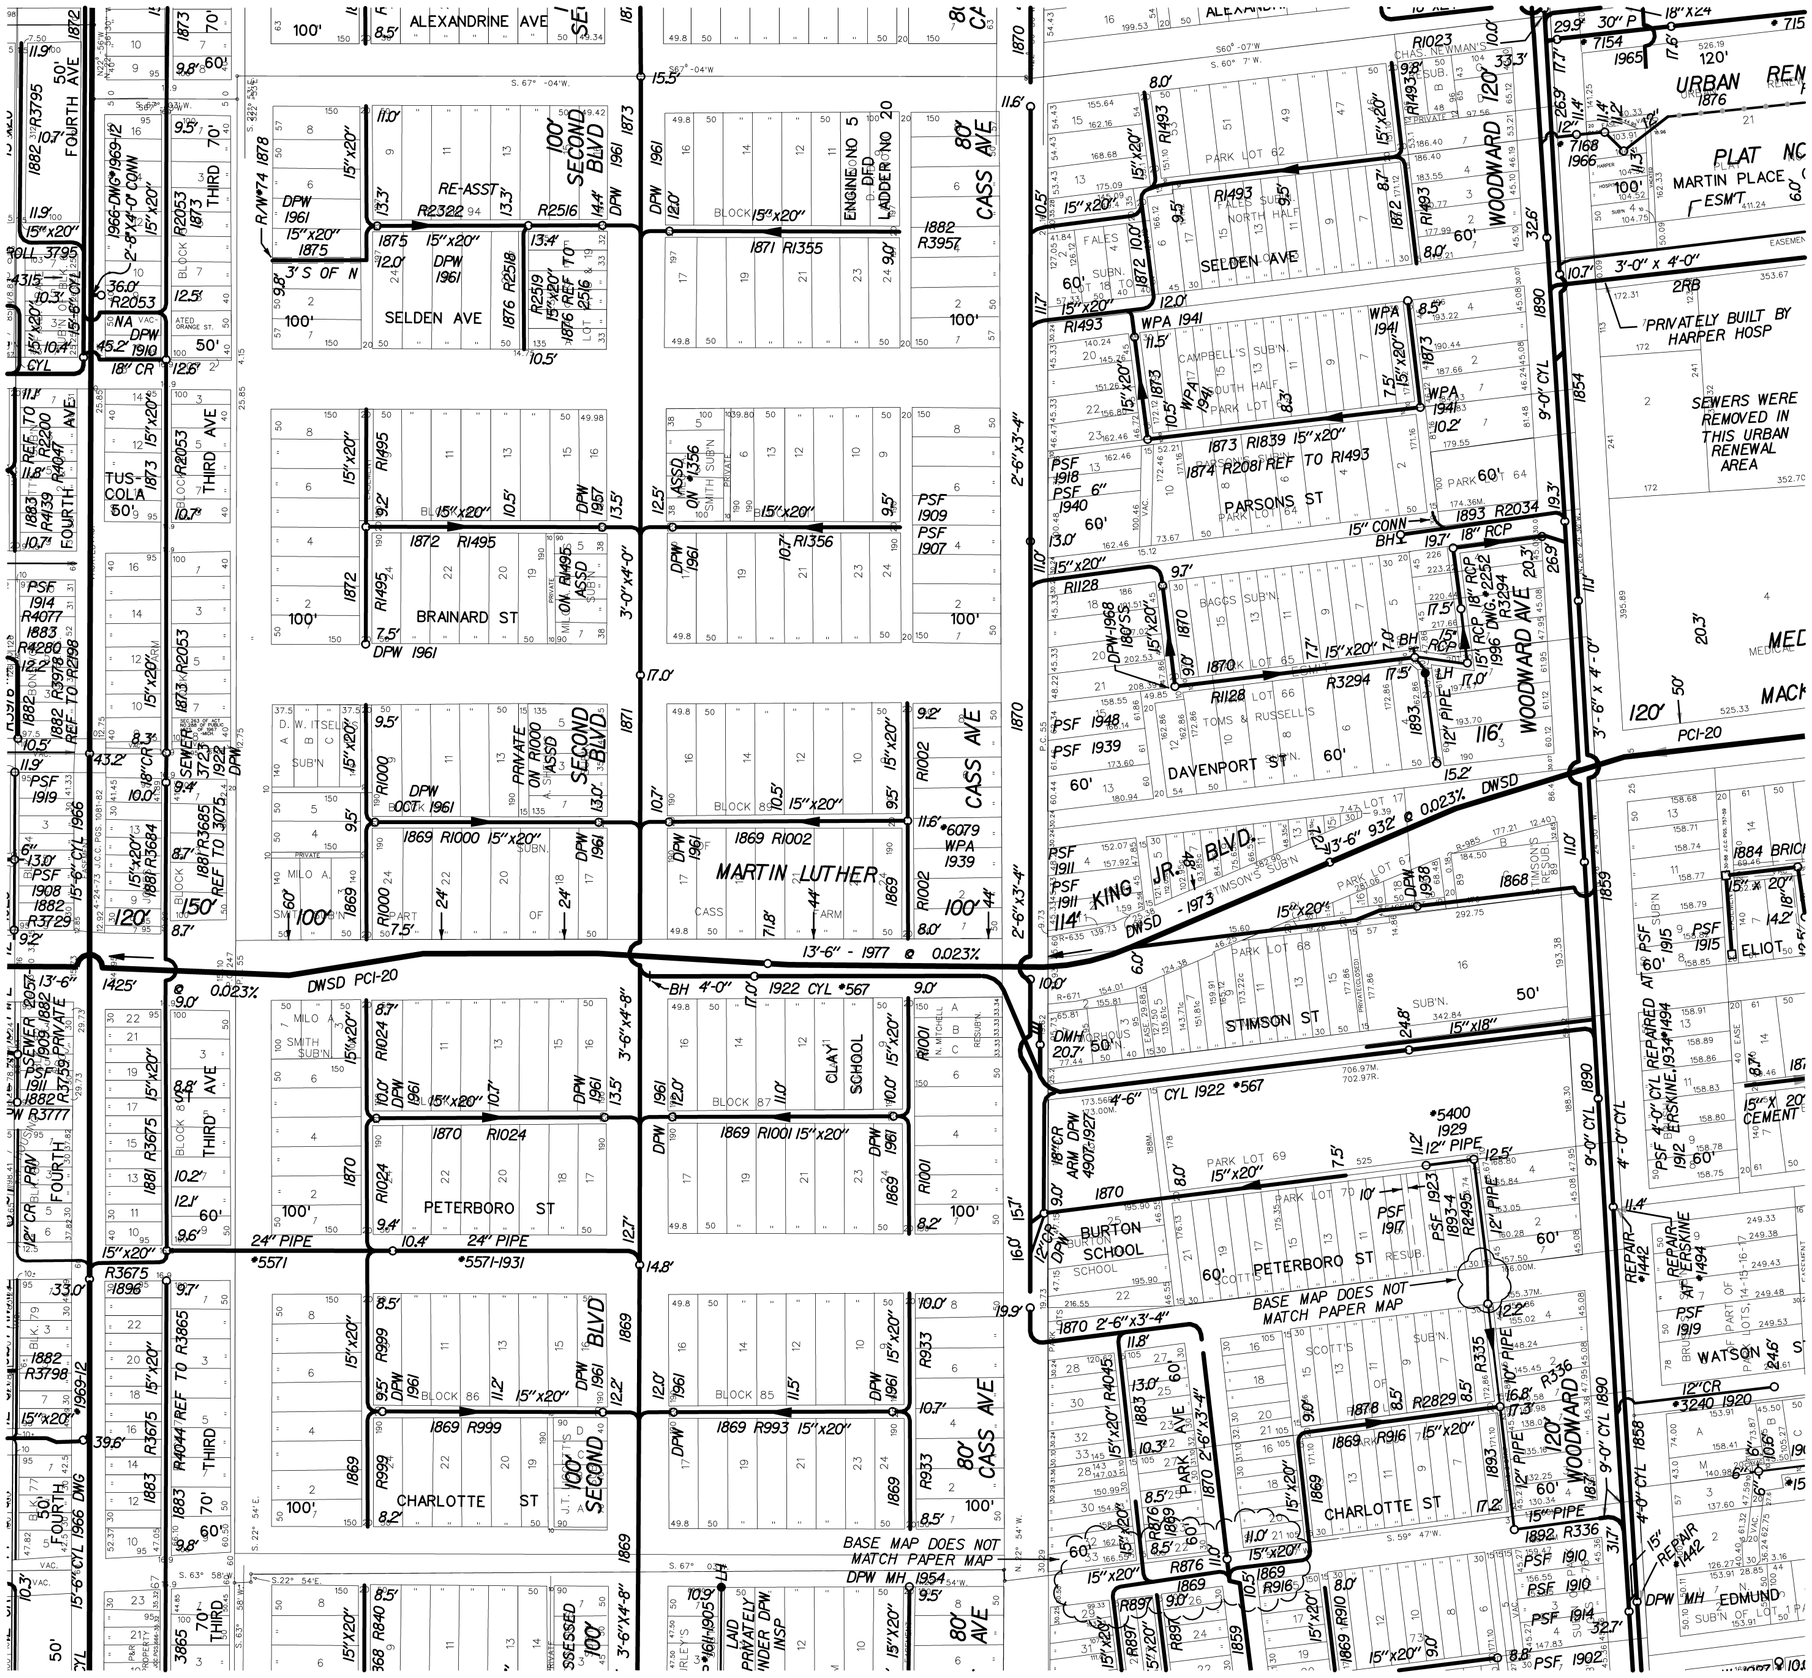

S-29-E

SEWER MAP	CITY OF DETROIT

SCALE: 1" = 200' (0 200 400)	DWSD SEC. MAP NUMBER: S-29-B
NOTES:	

NAME	DATE
DIGITIZED BY: CEA, INC.	09-09-96
CHECKED BY: DWSD	09-09-96
LOG	
REVISED THRU:	12-31-03
PRINT DATE:	03-01-99

WATER & SEWERAGE DEPT. DETROIT

NORTH

STATE PLANE