S-42-B

S-42-E

S-42-D

S-42-F

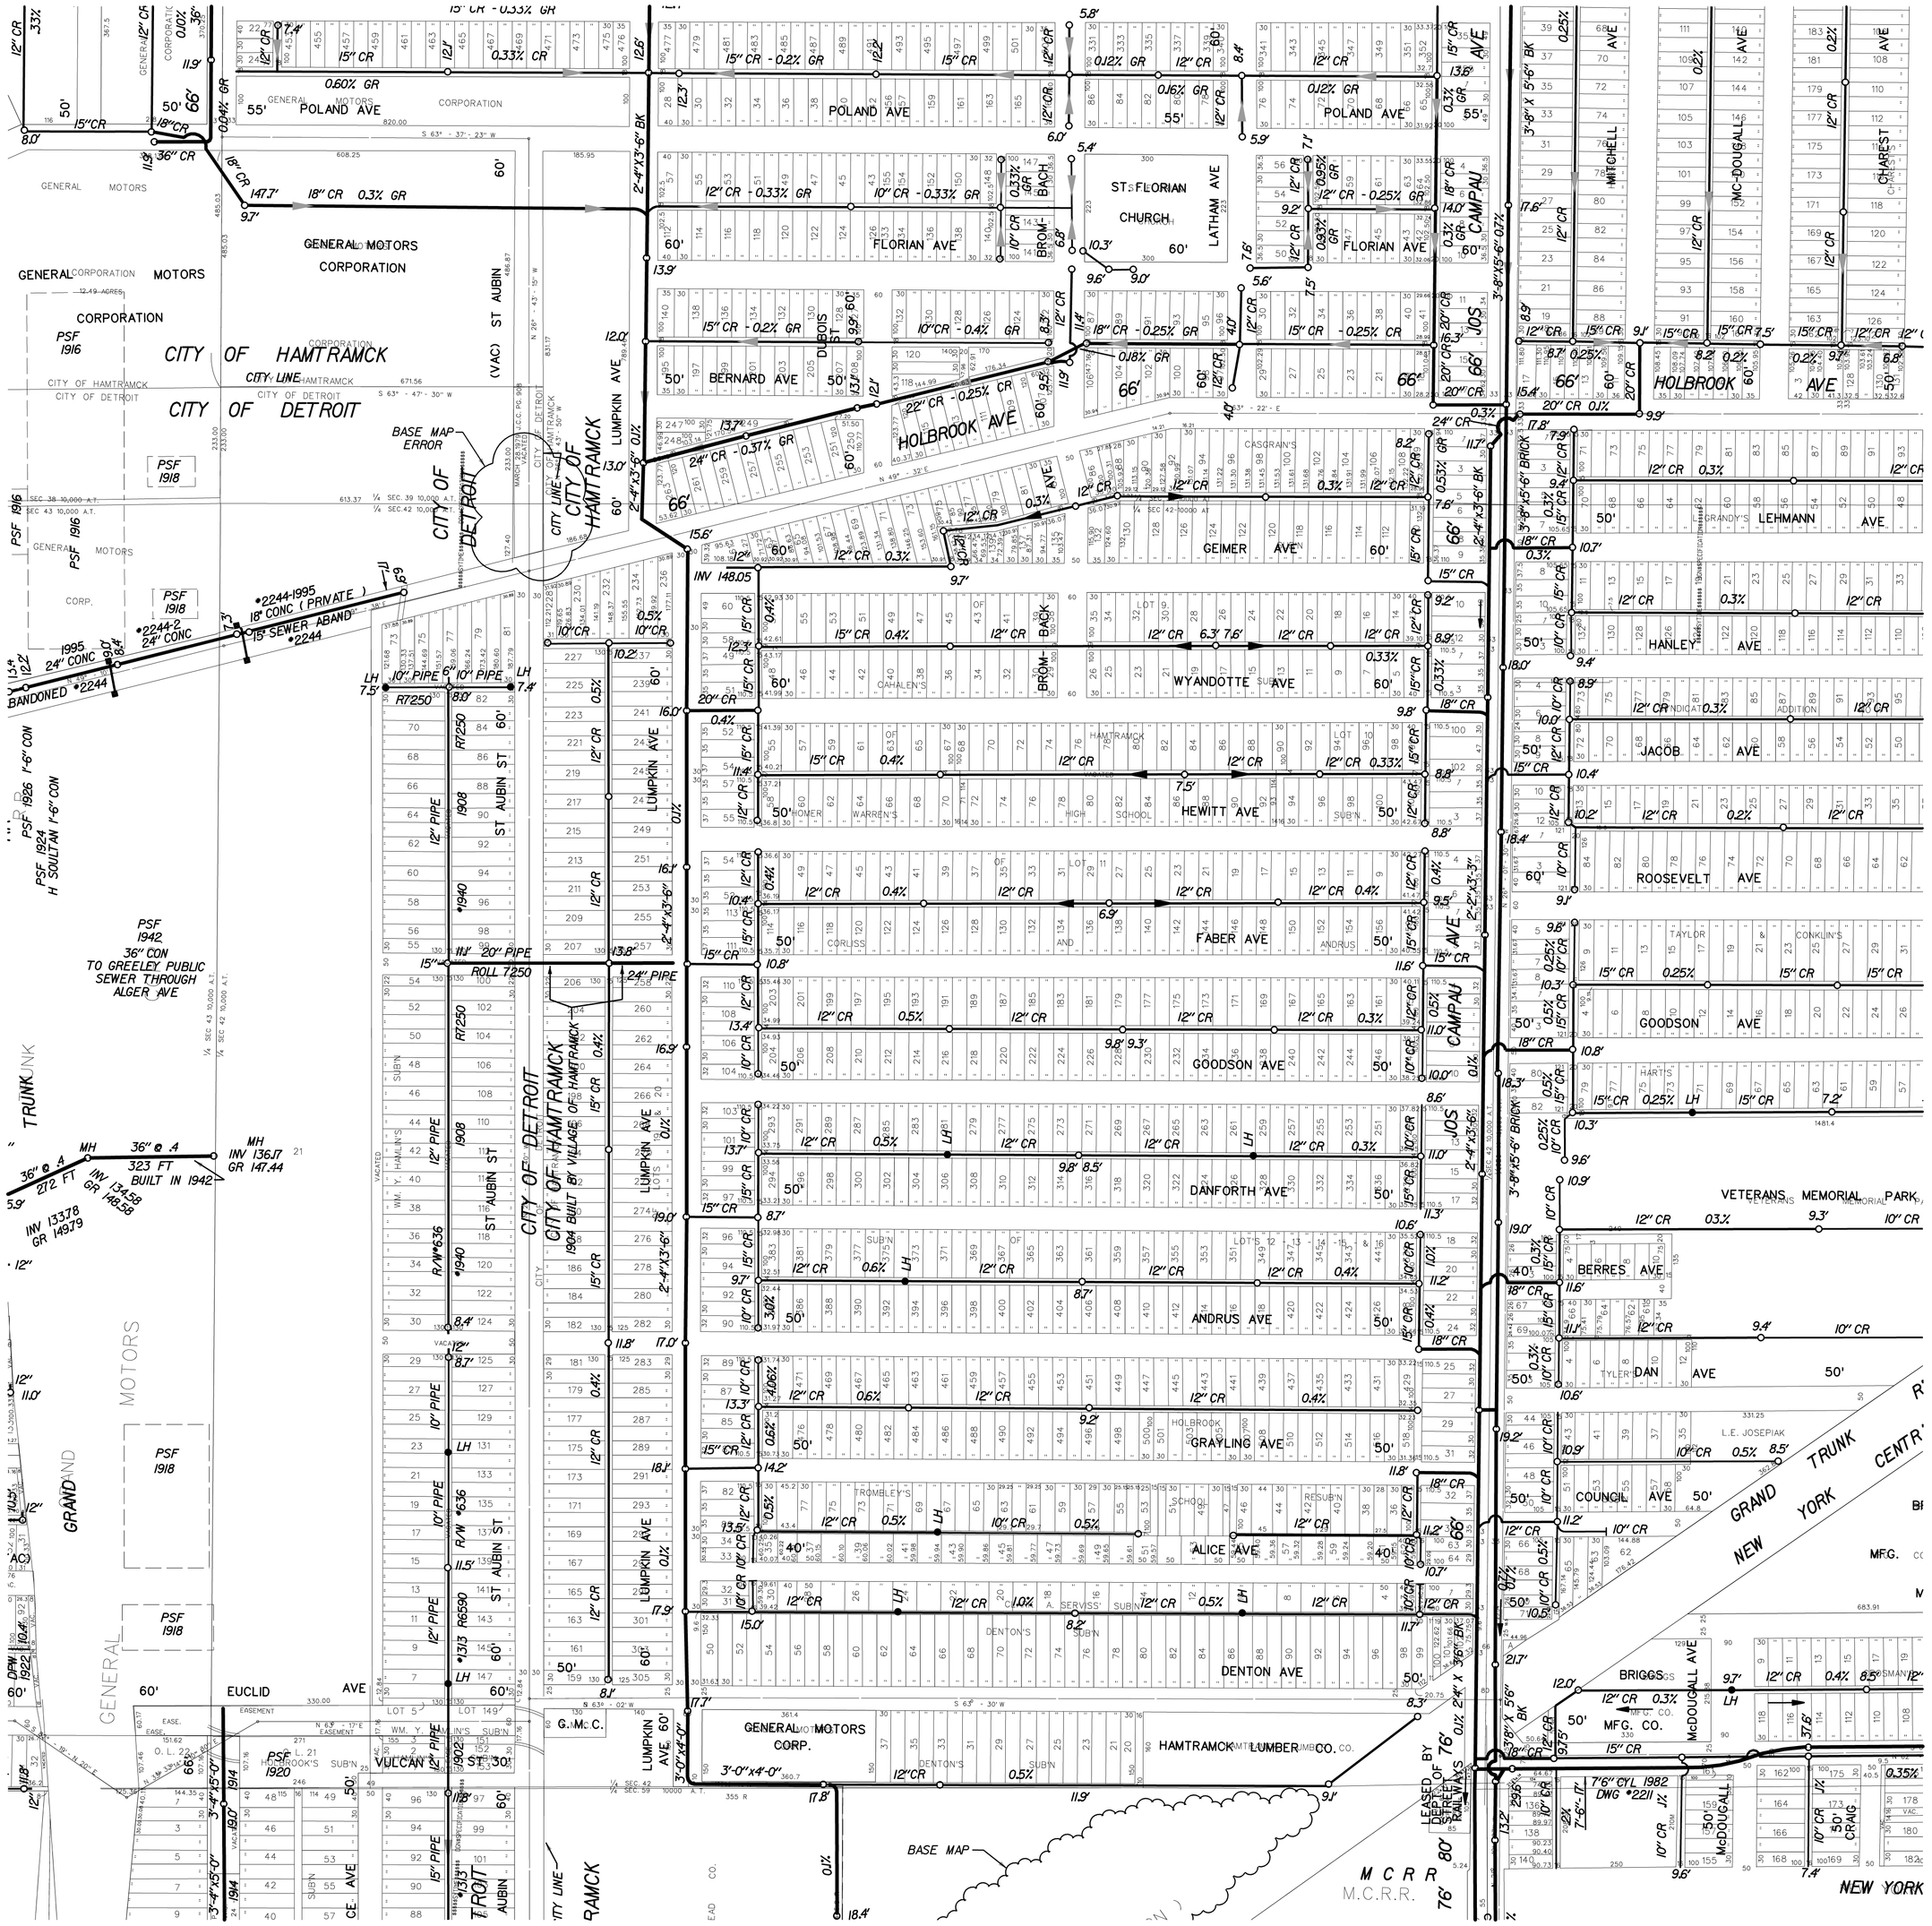

S-41-B

SEWER MAP

CITY OF DETROIT

SCALE: 1" = 200'
0 200 400

DWSD SEC. MAP NUMBER:
S-42-E

REVISED THRU:

DIGITIZED BY: CEA, INC.	DATE
M. A. ROBERTS SR.	03-25-96
TODD TROUT	06-12-96
CHECKED BY DWSD:	
PRINT DATE:	02-25-00

NORTH

STATE PLANE