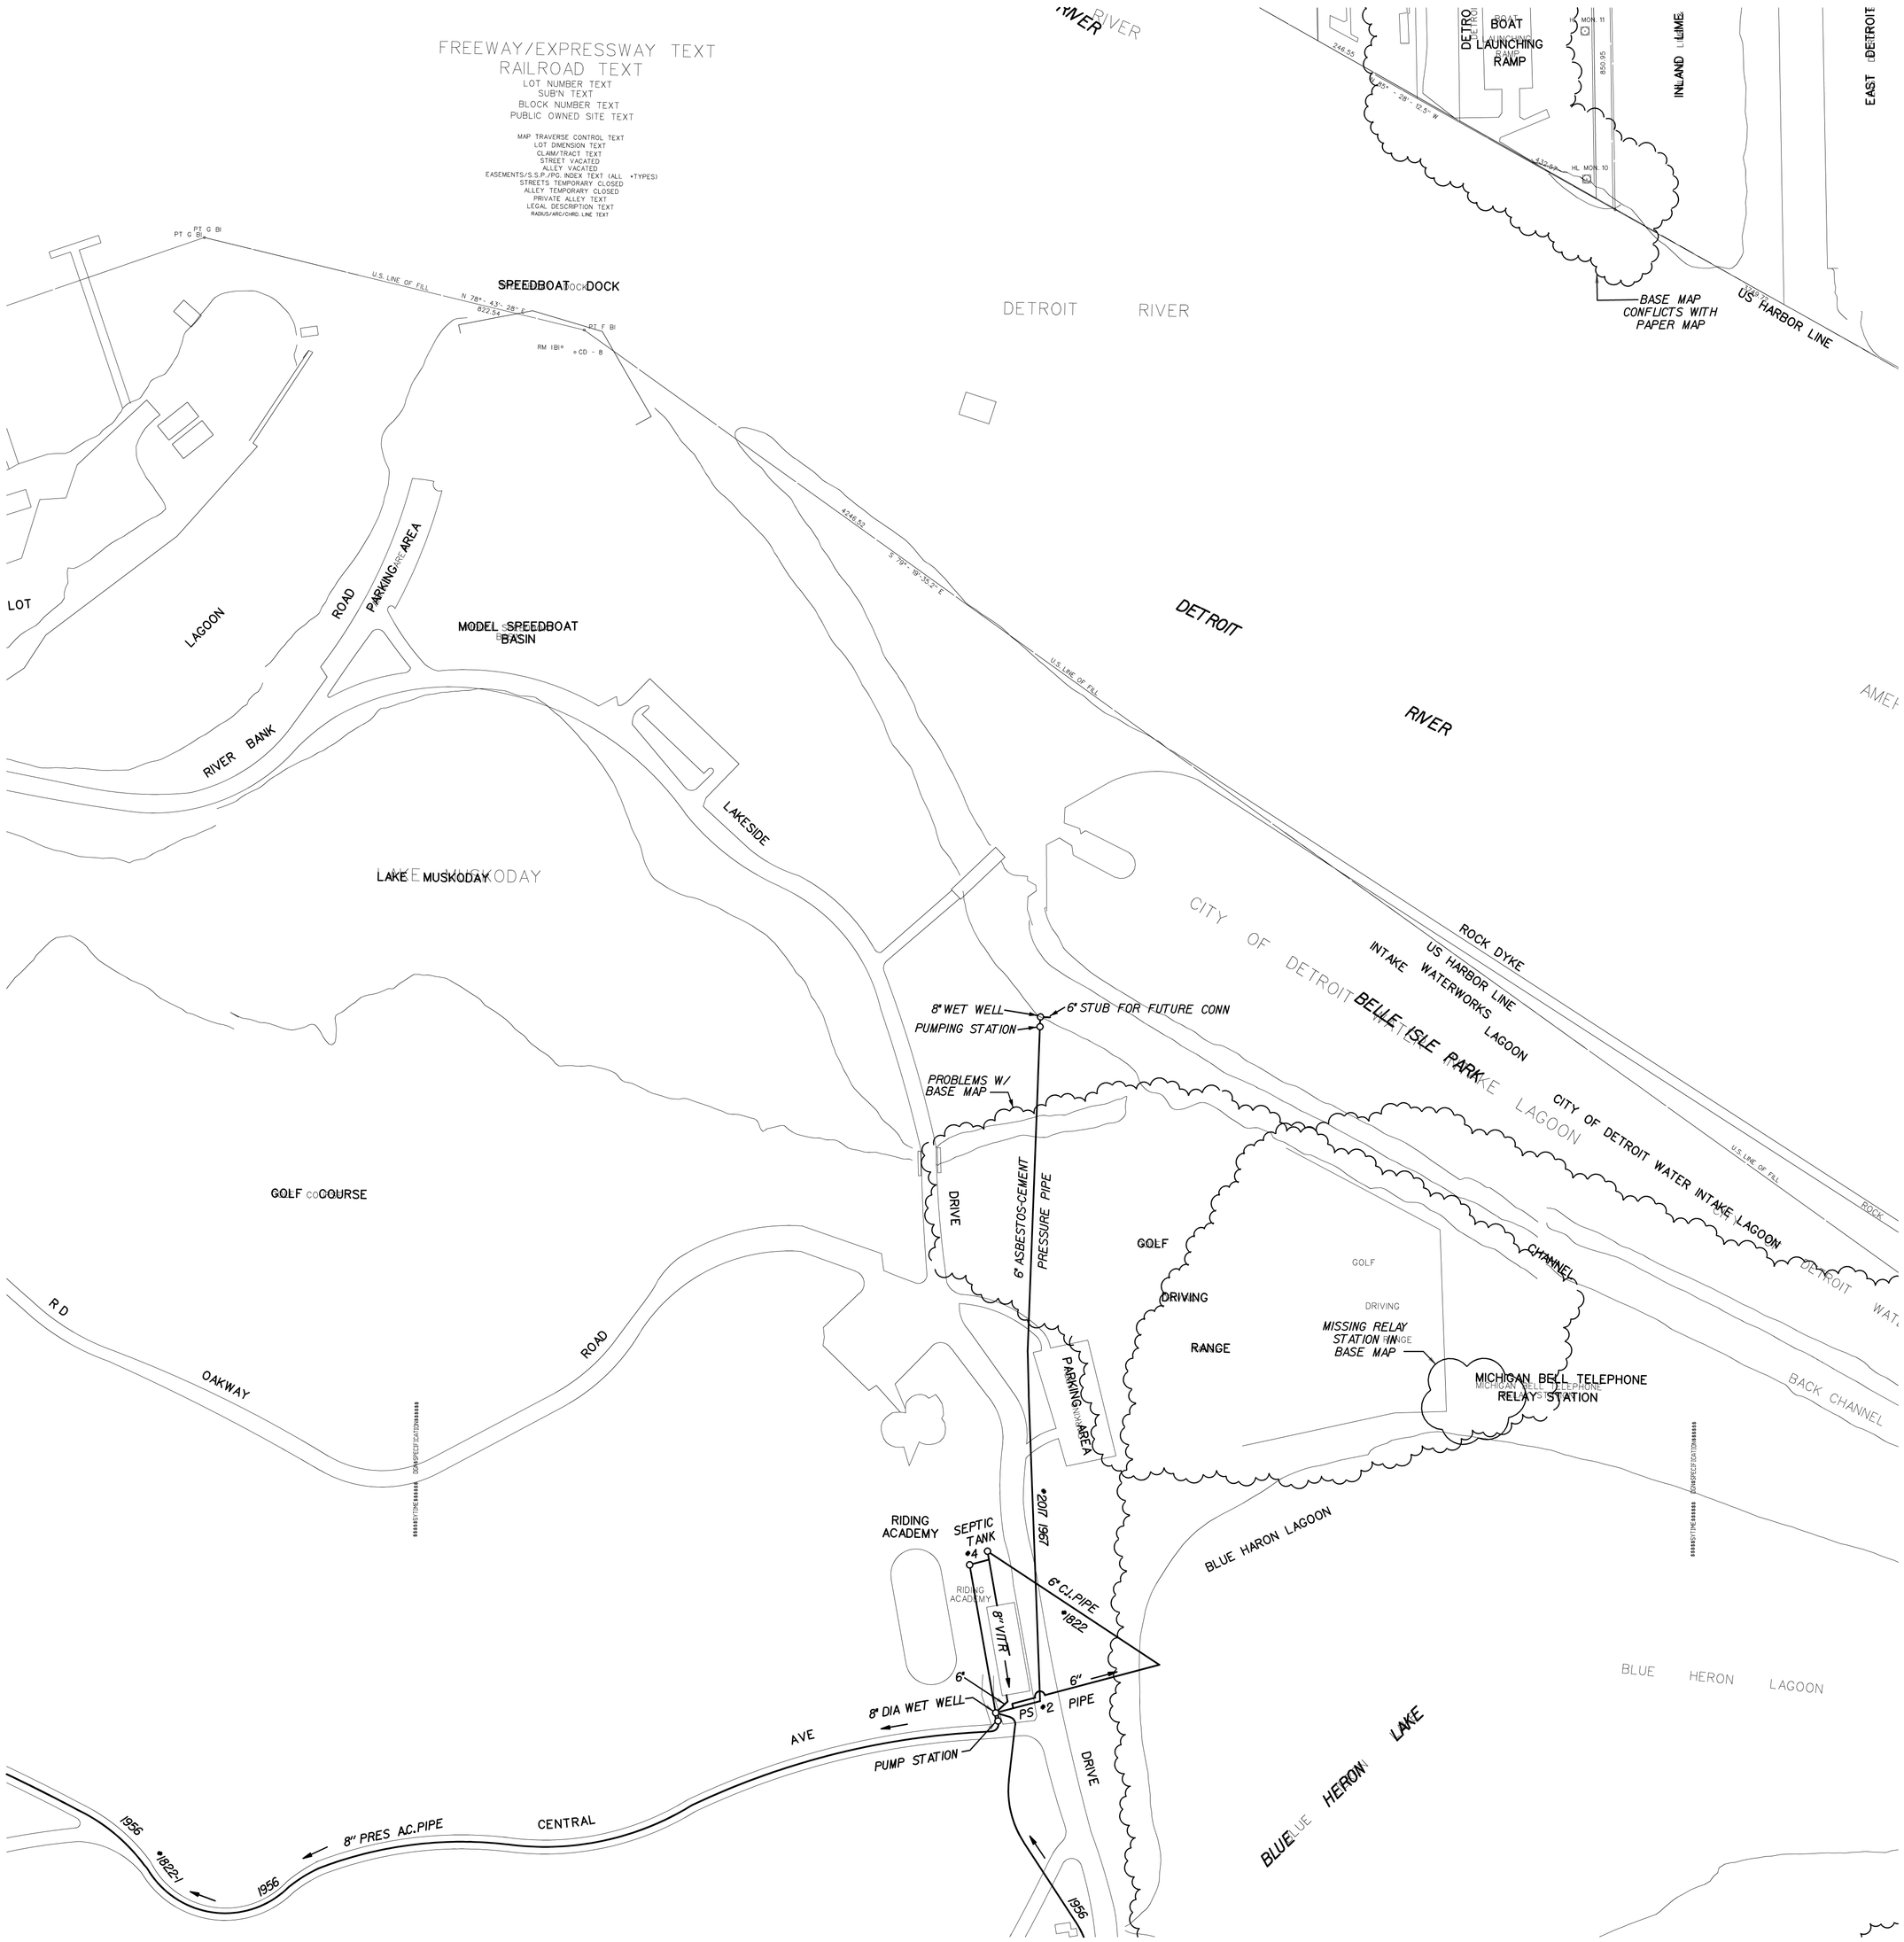

S-46-J

S-46-L

WATER & SEWERAGE DEPT. DETROIT

SEWER MAP	CITY OF DETROIT
SCALE: 1" = 200' (0 200 400)	DWSD SEC. MAP NUMBER: S-46-K
REVISED THRU:	

DIGITIZED BY: CEA, INC.	DATE
M. A. ROBERTS SR.	03-25-96
TODD TROUT	06-13-96
CHECKED BY DWSD:	
PRINT DATE:	06-09-00

NORTH

STATE PLANE