S-46-J

S-46-O

S-46-P

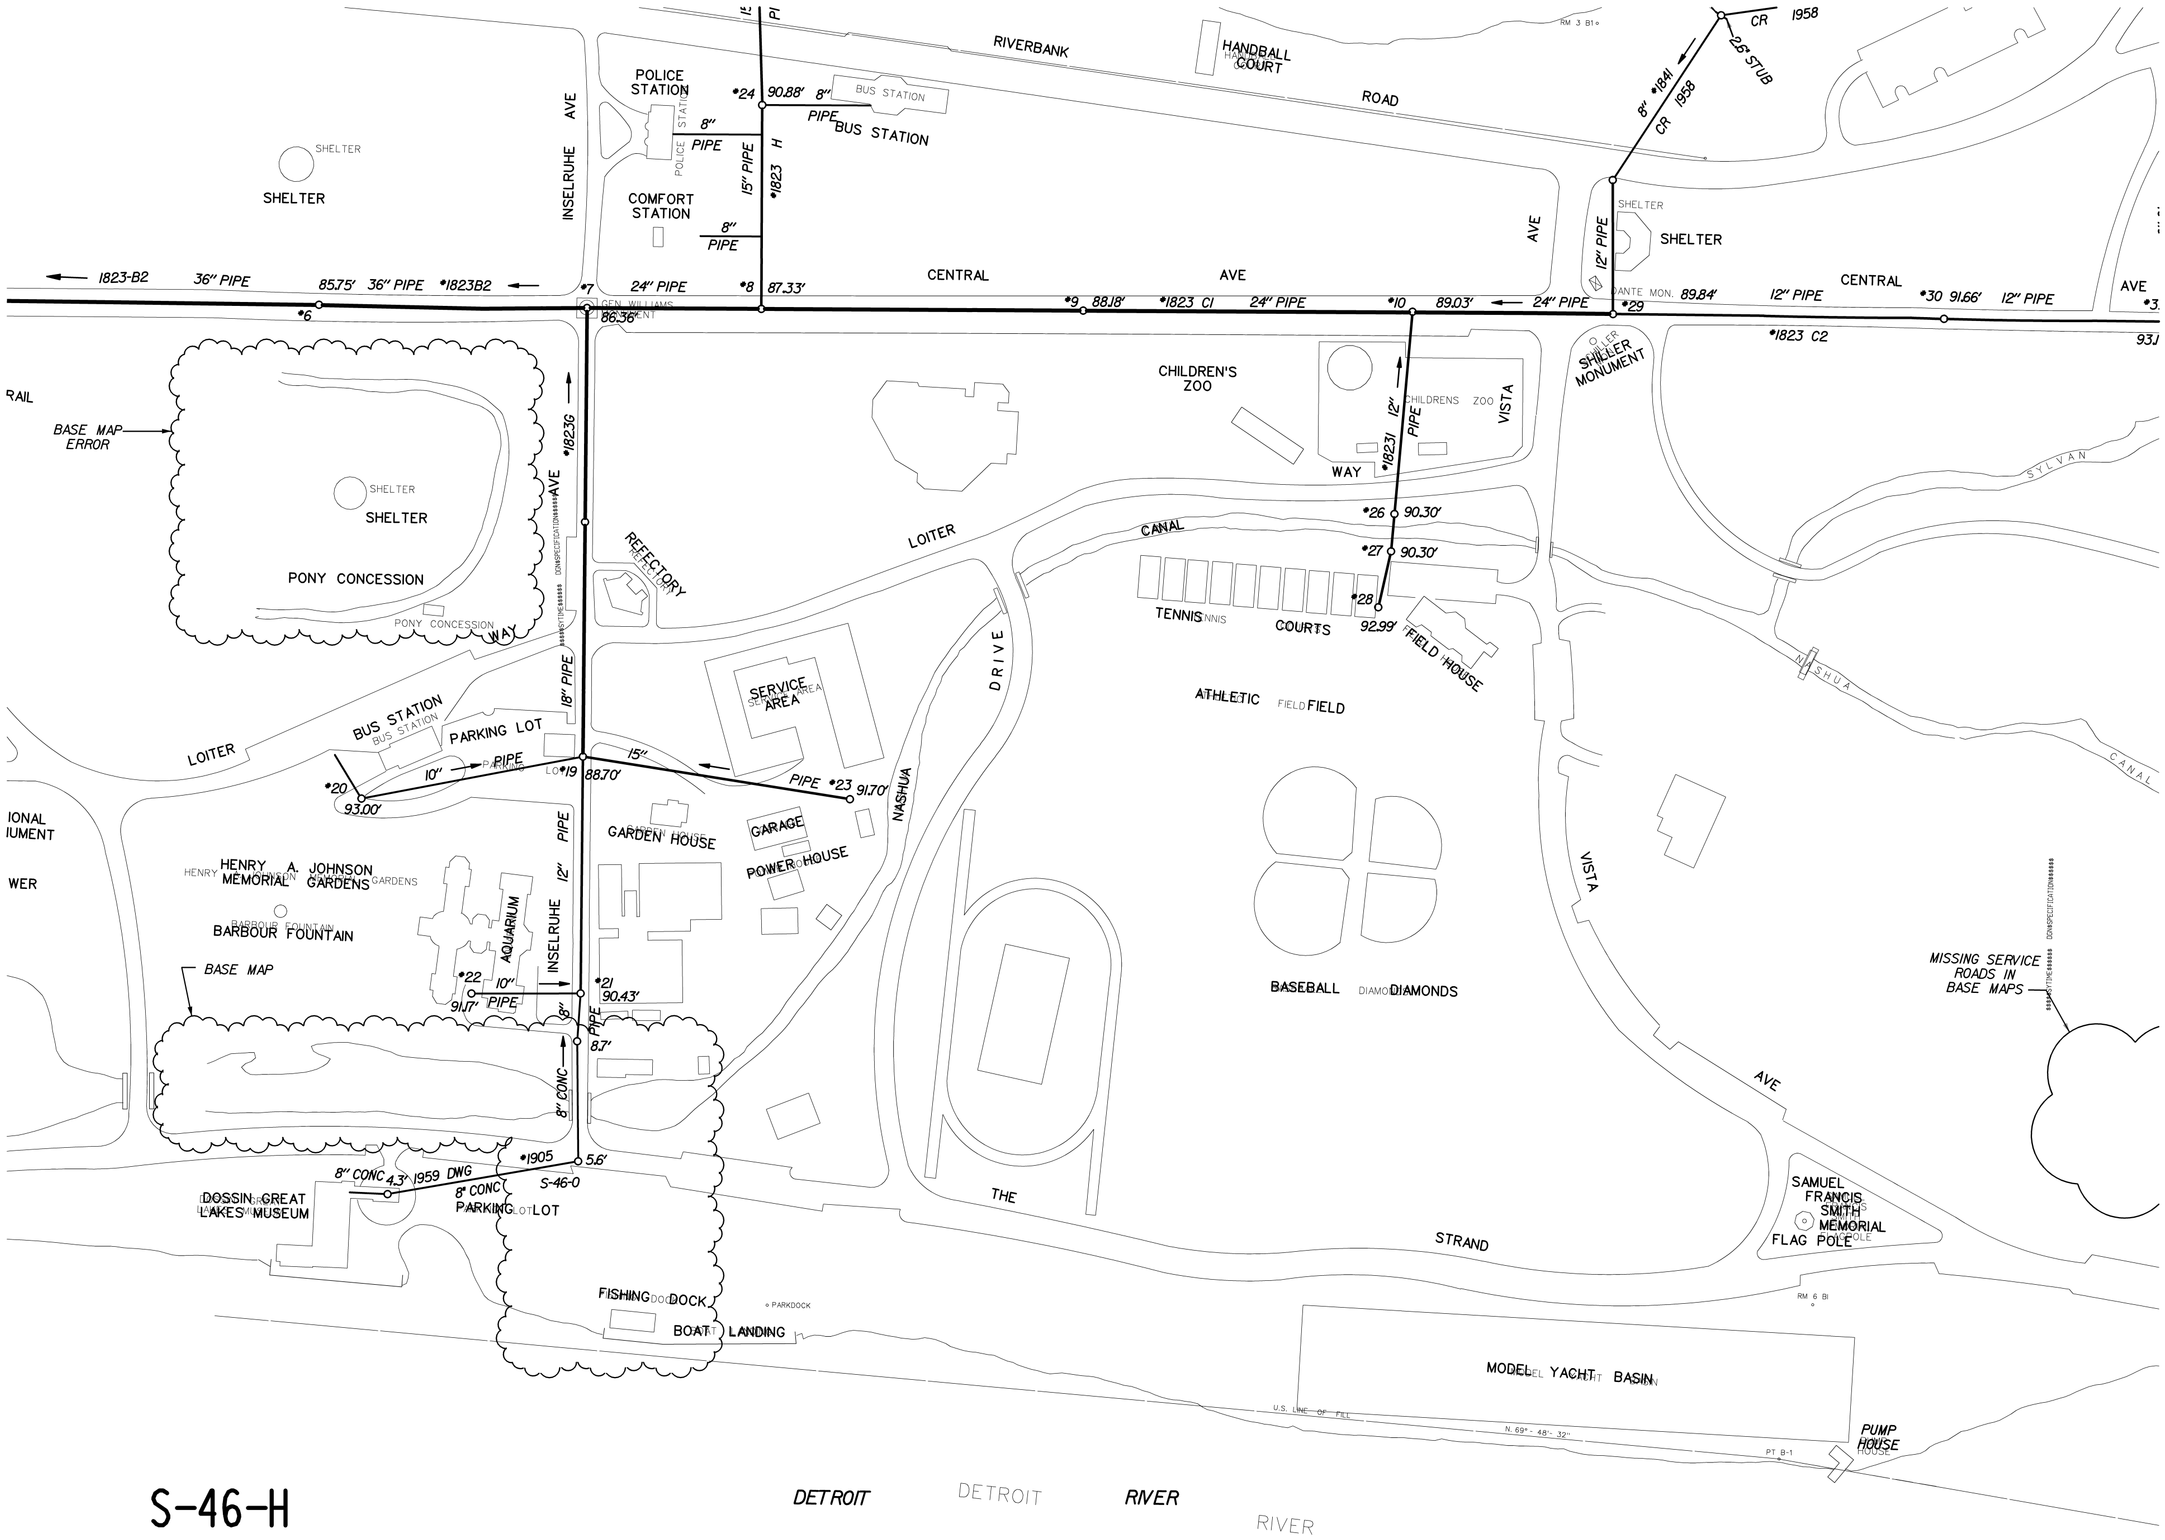


S-46-N

S-46-H

WATER & SEWERAGE DEPT. DETROIT

| SEWER MAP | CITY OF DETROIT |
|---|---|
| SCALE: 1" = 200' (0 200 400) | DWSD SEC. MAP NUMBER: S-46-O |
| REVISED THRU: | |

| DIGITIZED BY: CEA, INC. | DATE |
|---|---|
| M. A. ROBERTS SR. | 03-25-96 |
| TODD TROUT | 06-13-96 |
| CHECKED BY DWSD: | |
| PRINT DATE: | 9-19-00 |

NORTH

STATE PLANE