S-49-D

S-48-C

S-40-A

S-48-B

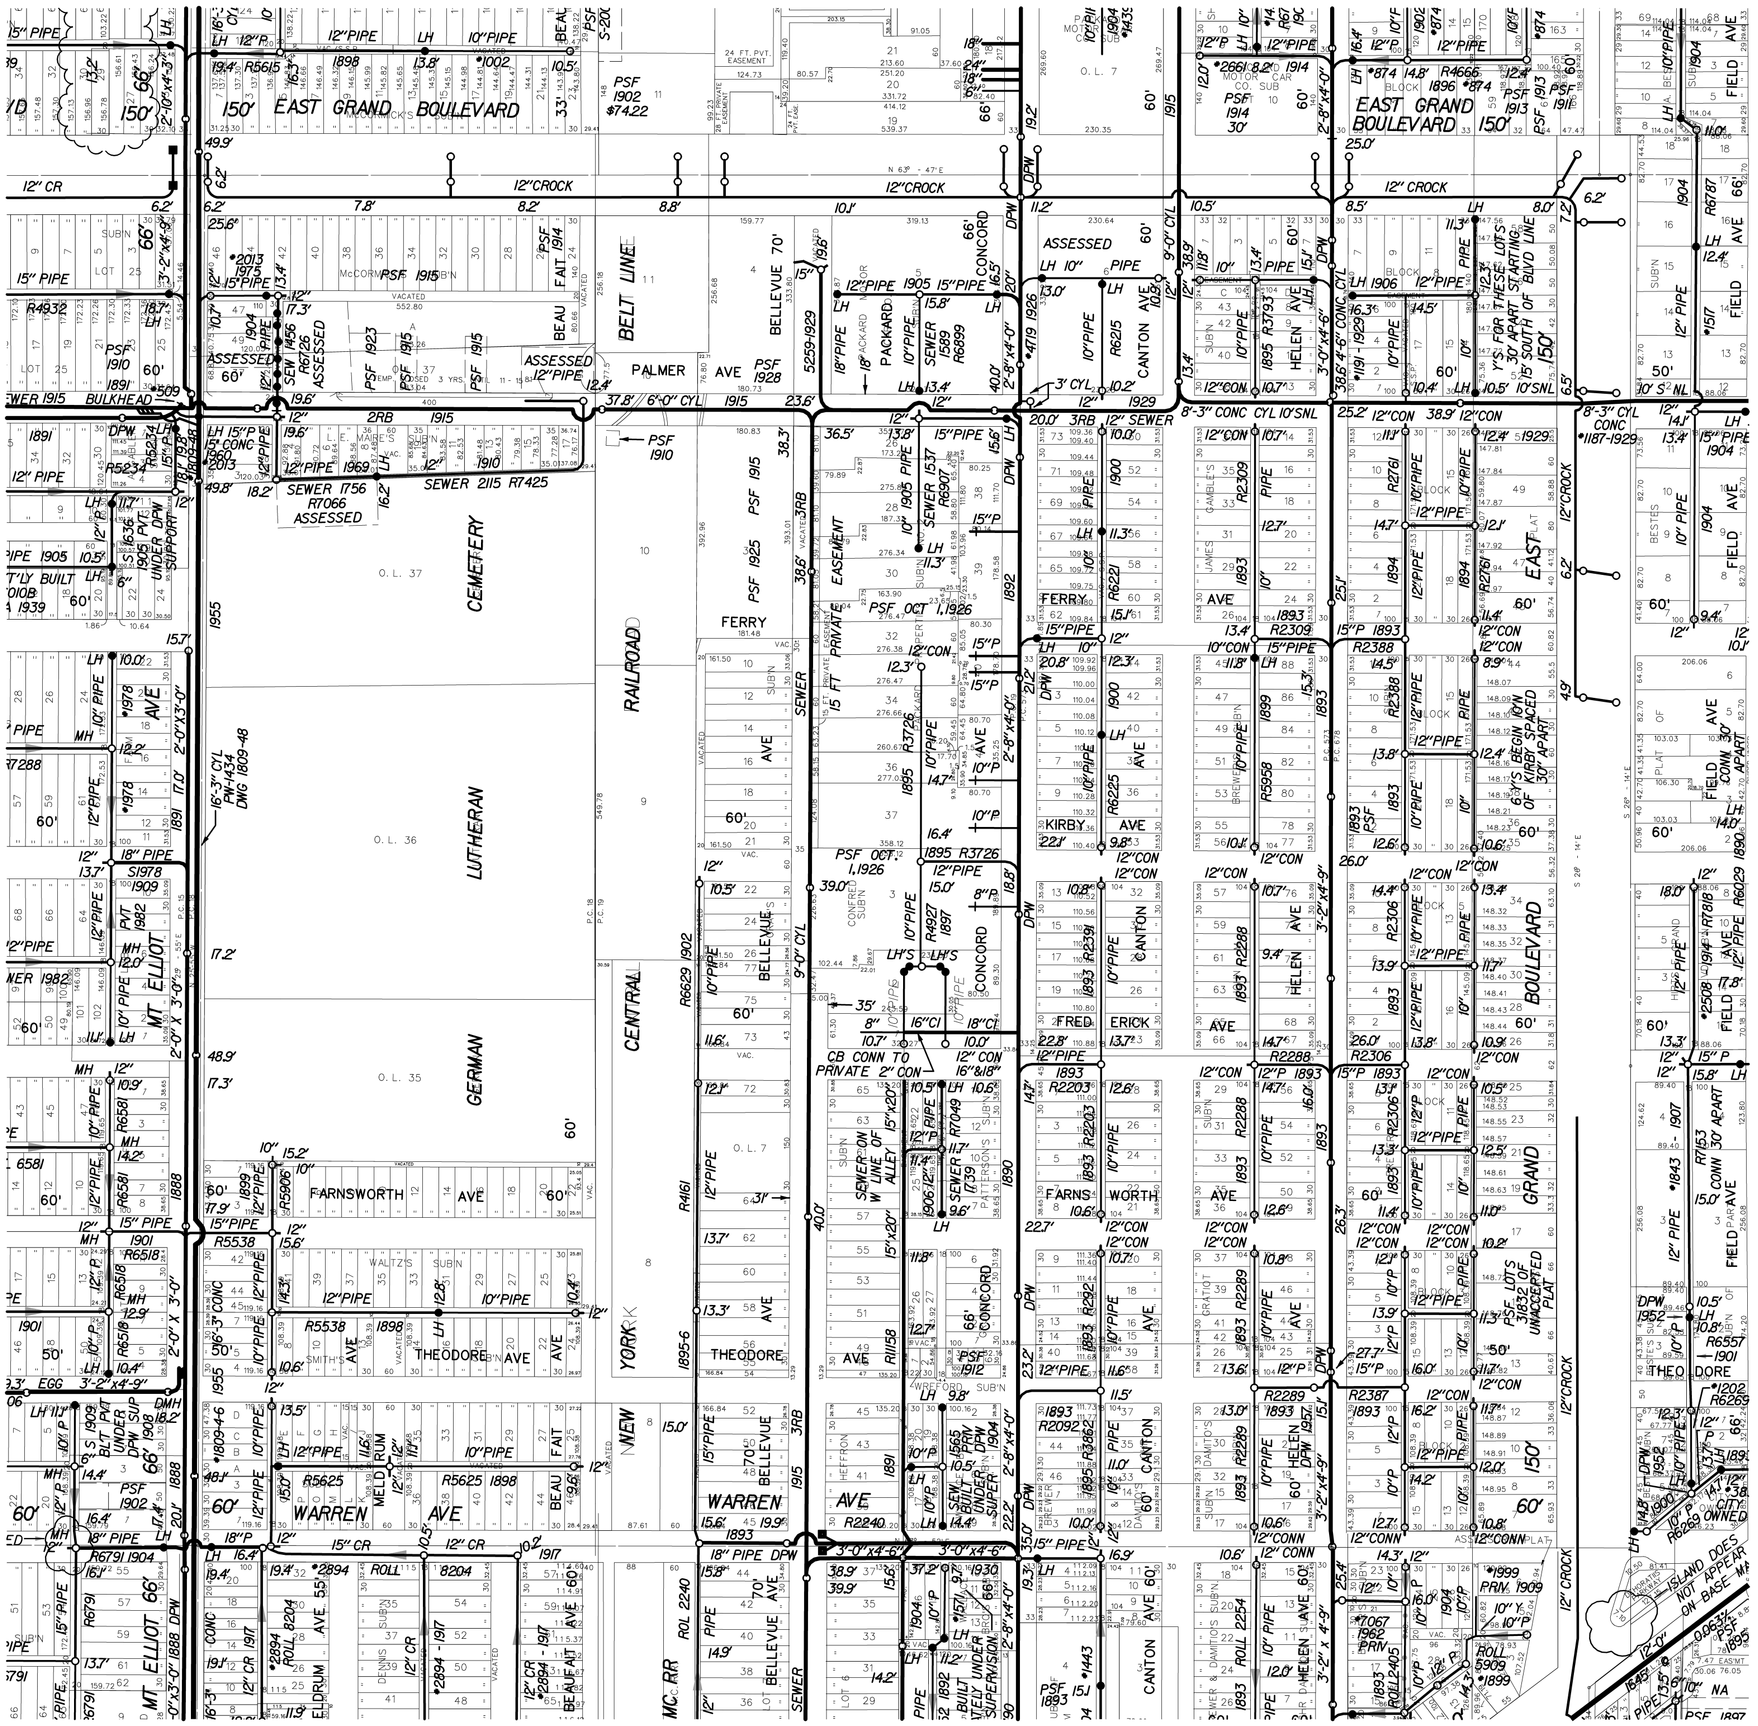

S-40-A

S-48-B

S-48-D

SEWER MAP	CITY OF DETROIT

SCALE: 1" = 200' (0 200 400)	DWSD SEC. MAP NUMBER: S-48-C	REVISED THRU: 12-31-03

DIGITIZED BY: CEA, INC.	DATE
M. A. ROBERTS SR.	03-26-96
TODD TROUT	06-13-96
CHECKED BY DWSD:	
PRINT DATE:	3-15-01

WATER & SEWERAGE DEPT. DETROIT

NORTH

STATE PLANE