S-51-A

S-59-C

S-53-F

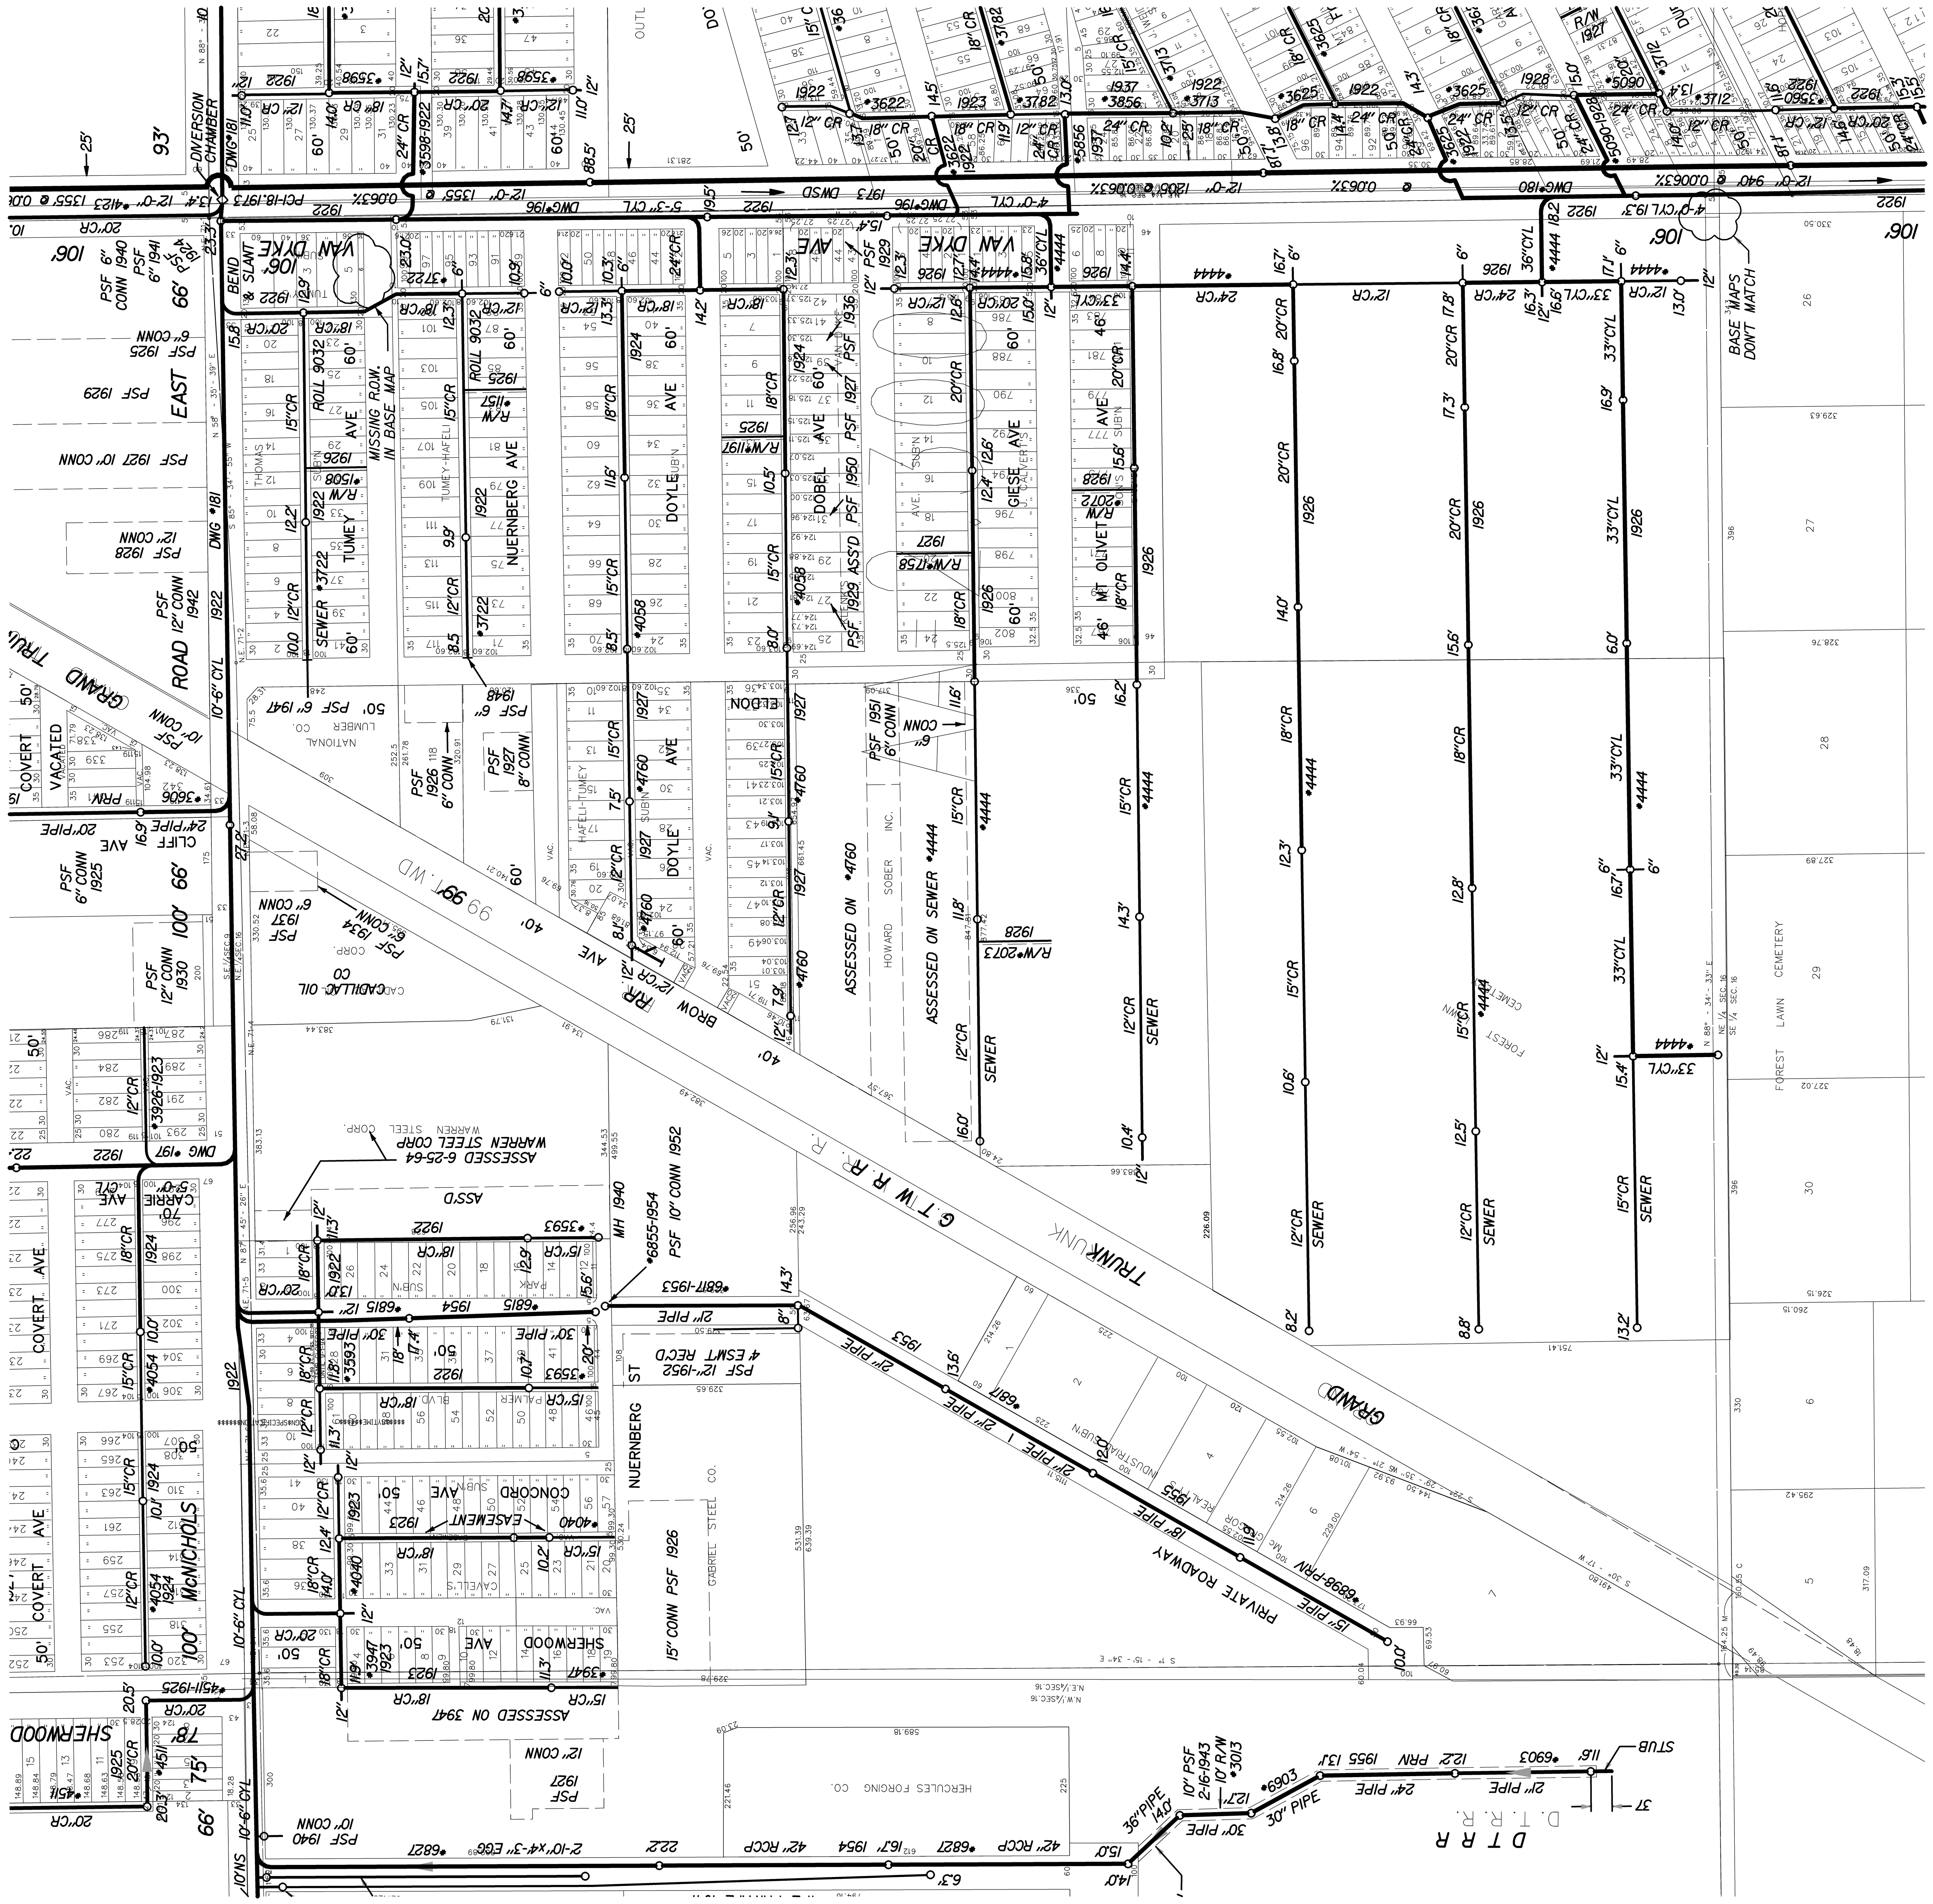

S-51-F

NORTH

STATE PLANE

DIGITIZED BY: CEA. INC. M. A. ROBERTS SR.	DATE 06-14-96
CHECKED BY DWSD: PRINT DATE:	08-17-00

REVISED THRU:

CITY OF DETROIT

SEWER MAP

DWSD SEC. MAP NUMBER: S-51-A

SCALE: 1" = 200' 0 200 400

WATER & SEWERAGE DEPT. DETROIT

S-51-B