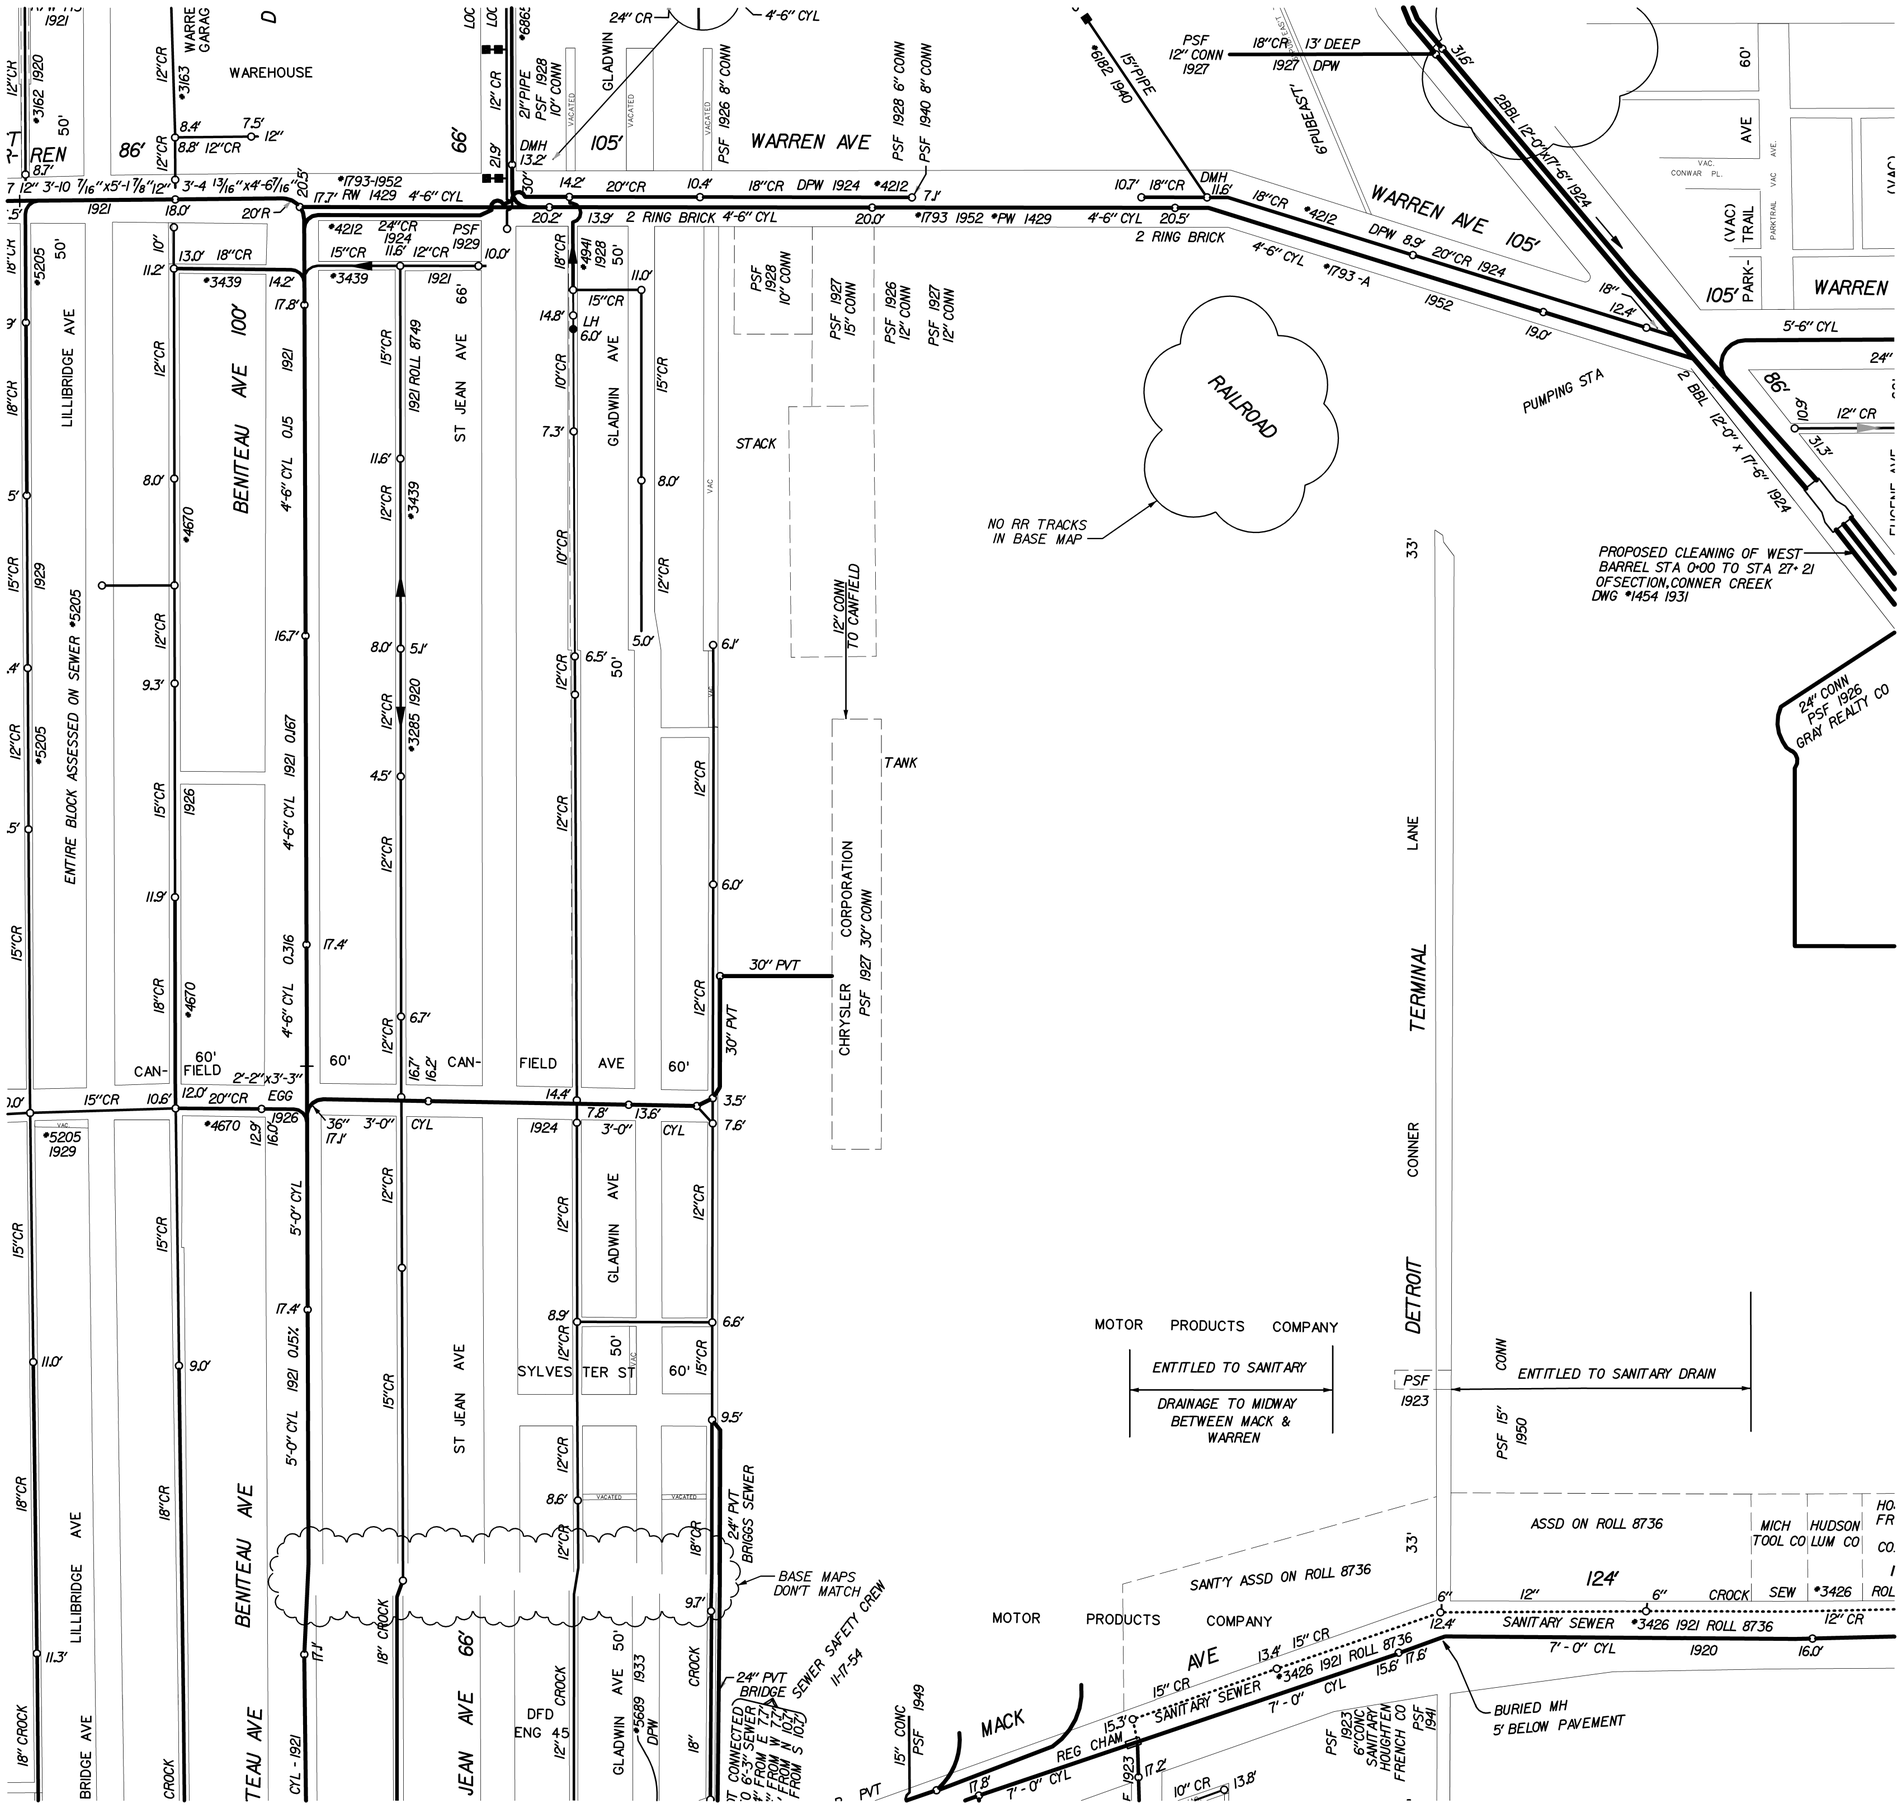

S-55-A

SEWER MAP

CITY OF DETROIT

SCALE: 1" = 200'
0 200 400

DWSD SEC. MAP NUMBER: S-56-F

REVISED THRU: 12-31-03

DIGITIZED BY: CEA, INC.	DATE
D. CAVELL	12-23-95
TODD TROUT	09-03-96
CHECKED BY DWSD:	
PRINT DATE:	11-29-00

WATER & SEWERAGE DEPT. DETROIT

NORTH

STATE PLANE