S-64-B

S-64-E

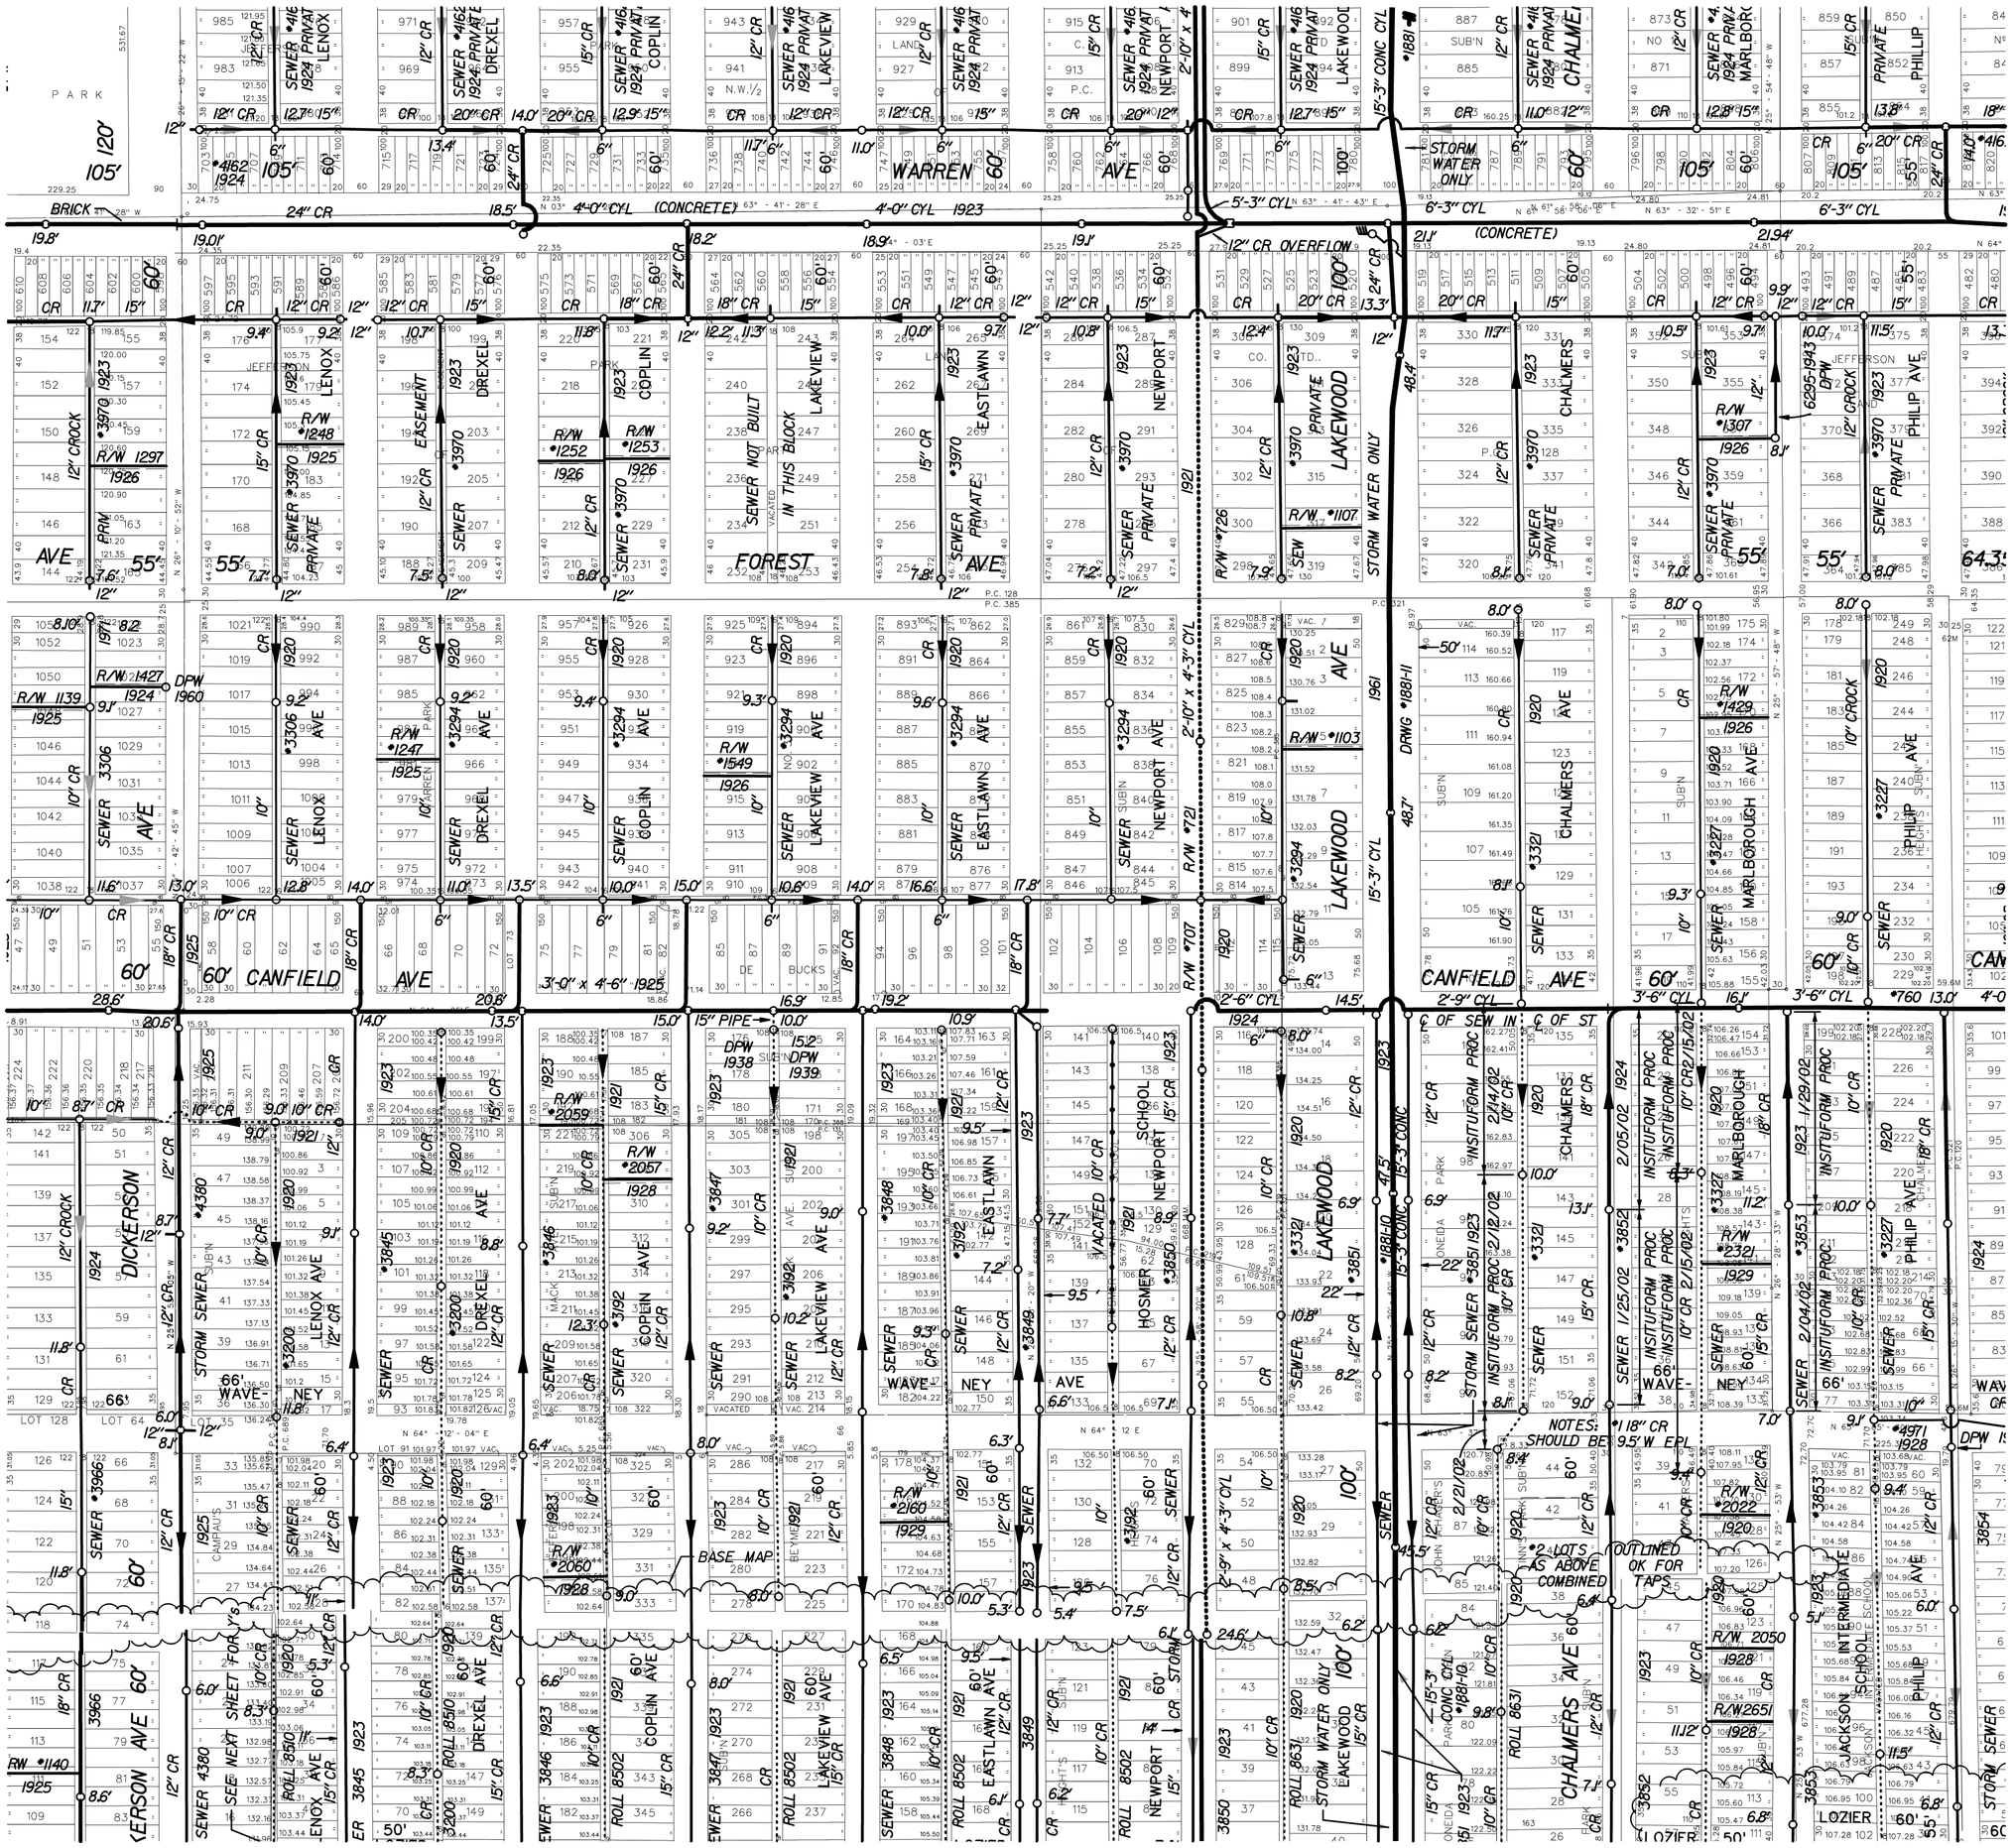

S-64-D

S-64-F

S-63-B

SEWER MAP

CITY OF DETROIT

SCALE: 1" = 200'
0 200 400

DWSD SEC. MAP NUMBER:
S-64-E

NOTES:

NAME	DATE
DIGITIZED BY: CEA, INC.	11-19-96
CHECKED BY: DWSD	11-19-96
LOG	
REVISED THRU:	
PRINT DATE:	08-25-00

WATER & SEWERAGE DEPT. DETROIT

NORTH

STATE PLANE