S-72-C

S-72-D

S-73-F

S-72-E

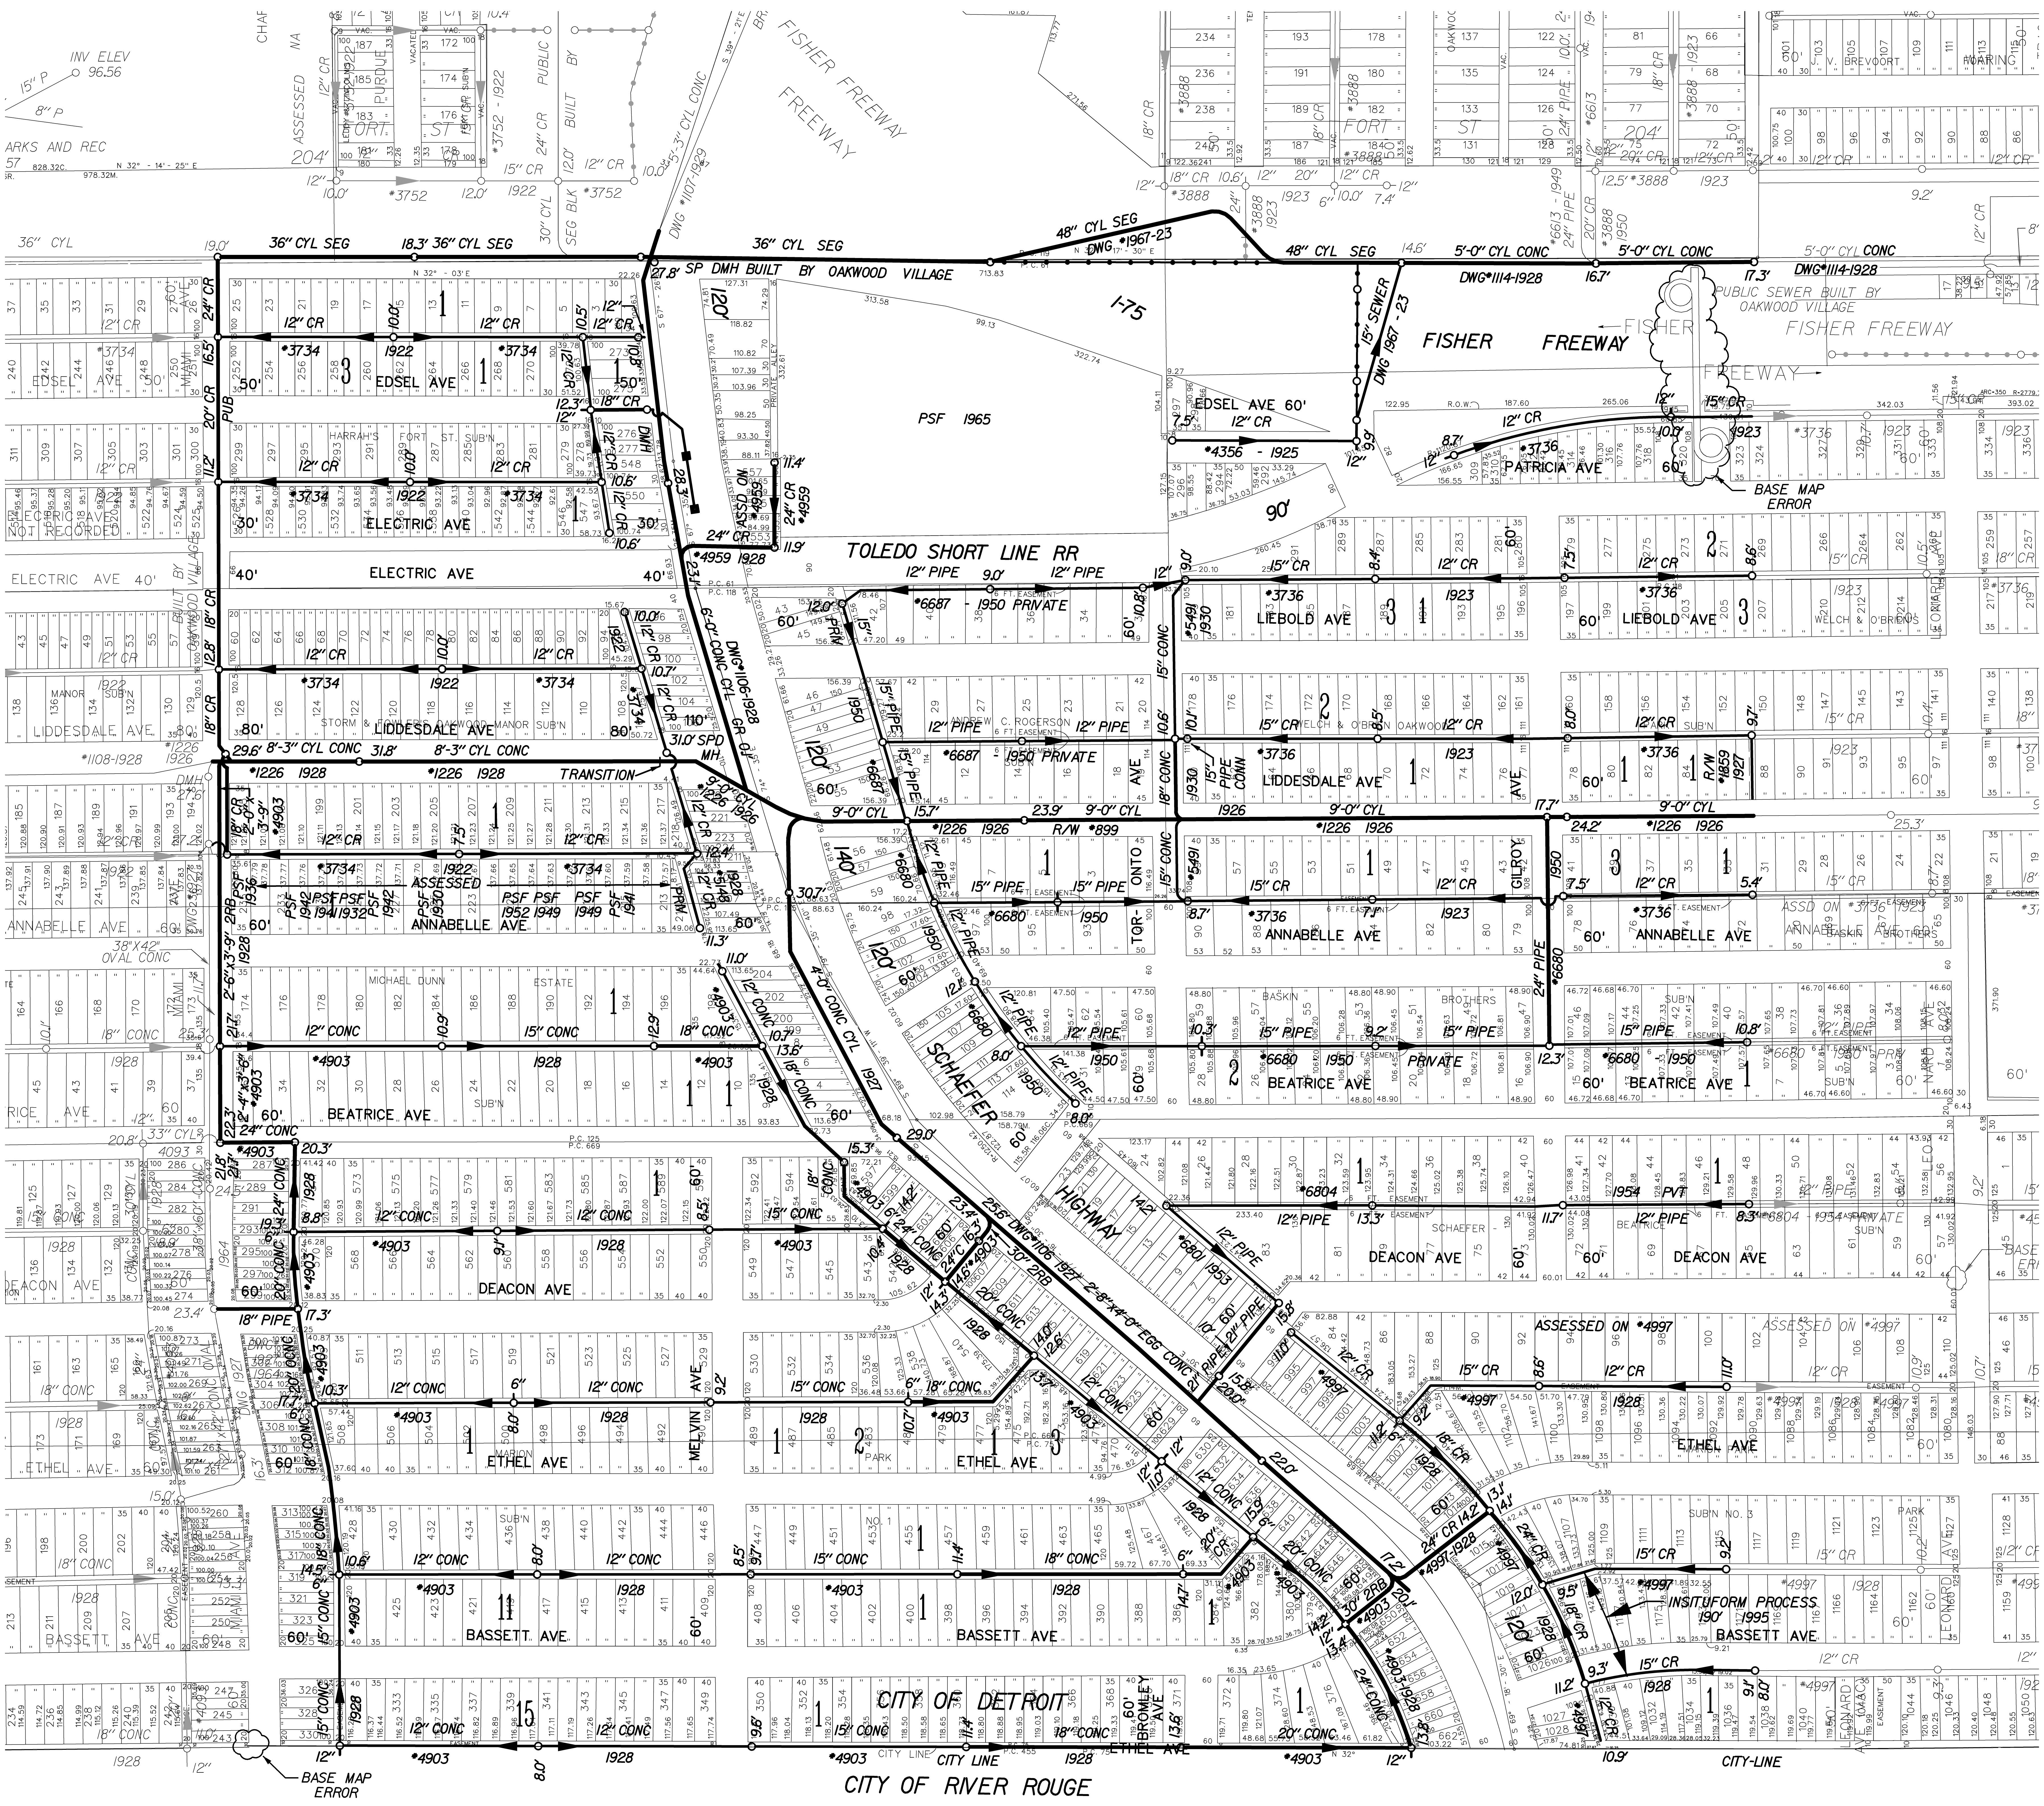

SEWER MAP

CITY OF DETROIT

SCALE: 1" = 200'
0 200 400

DWSD SEC. MAP NUMBER:
S-72-D

NOTES:

NAME	DATE
DIGITIZED BY: CEA, INC.	08-16-96
CHECKED BY: DWSD	08-16-96
LOG	
REVISED THRU:	12-31-03
PRINT DATE:	02-23-00

NORTH

STATE PLANE