S-88-B

S-88-C

S-88-A

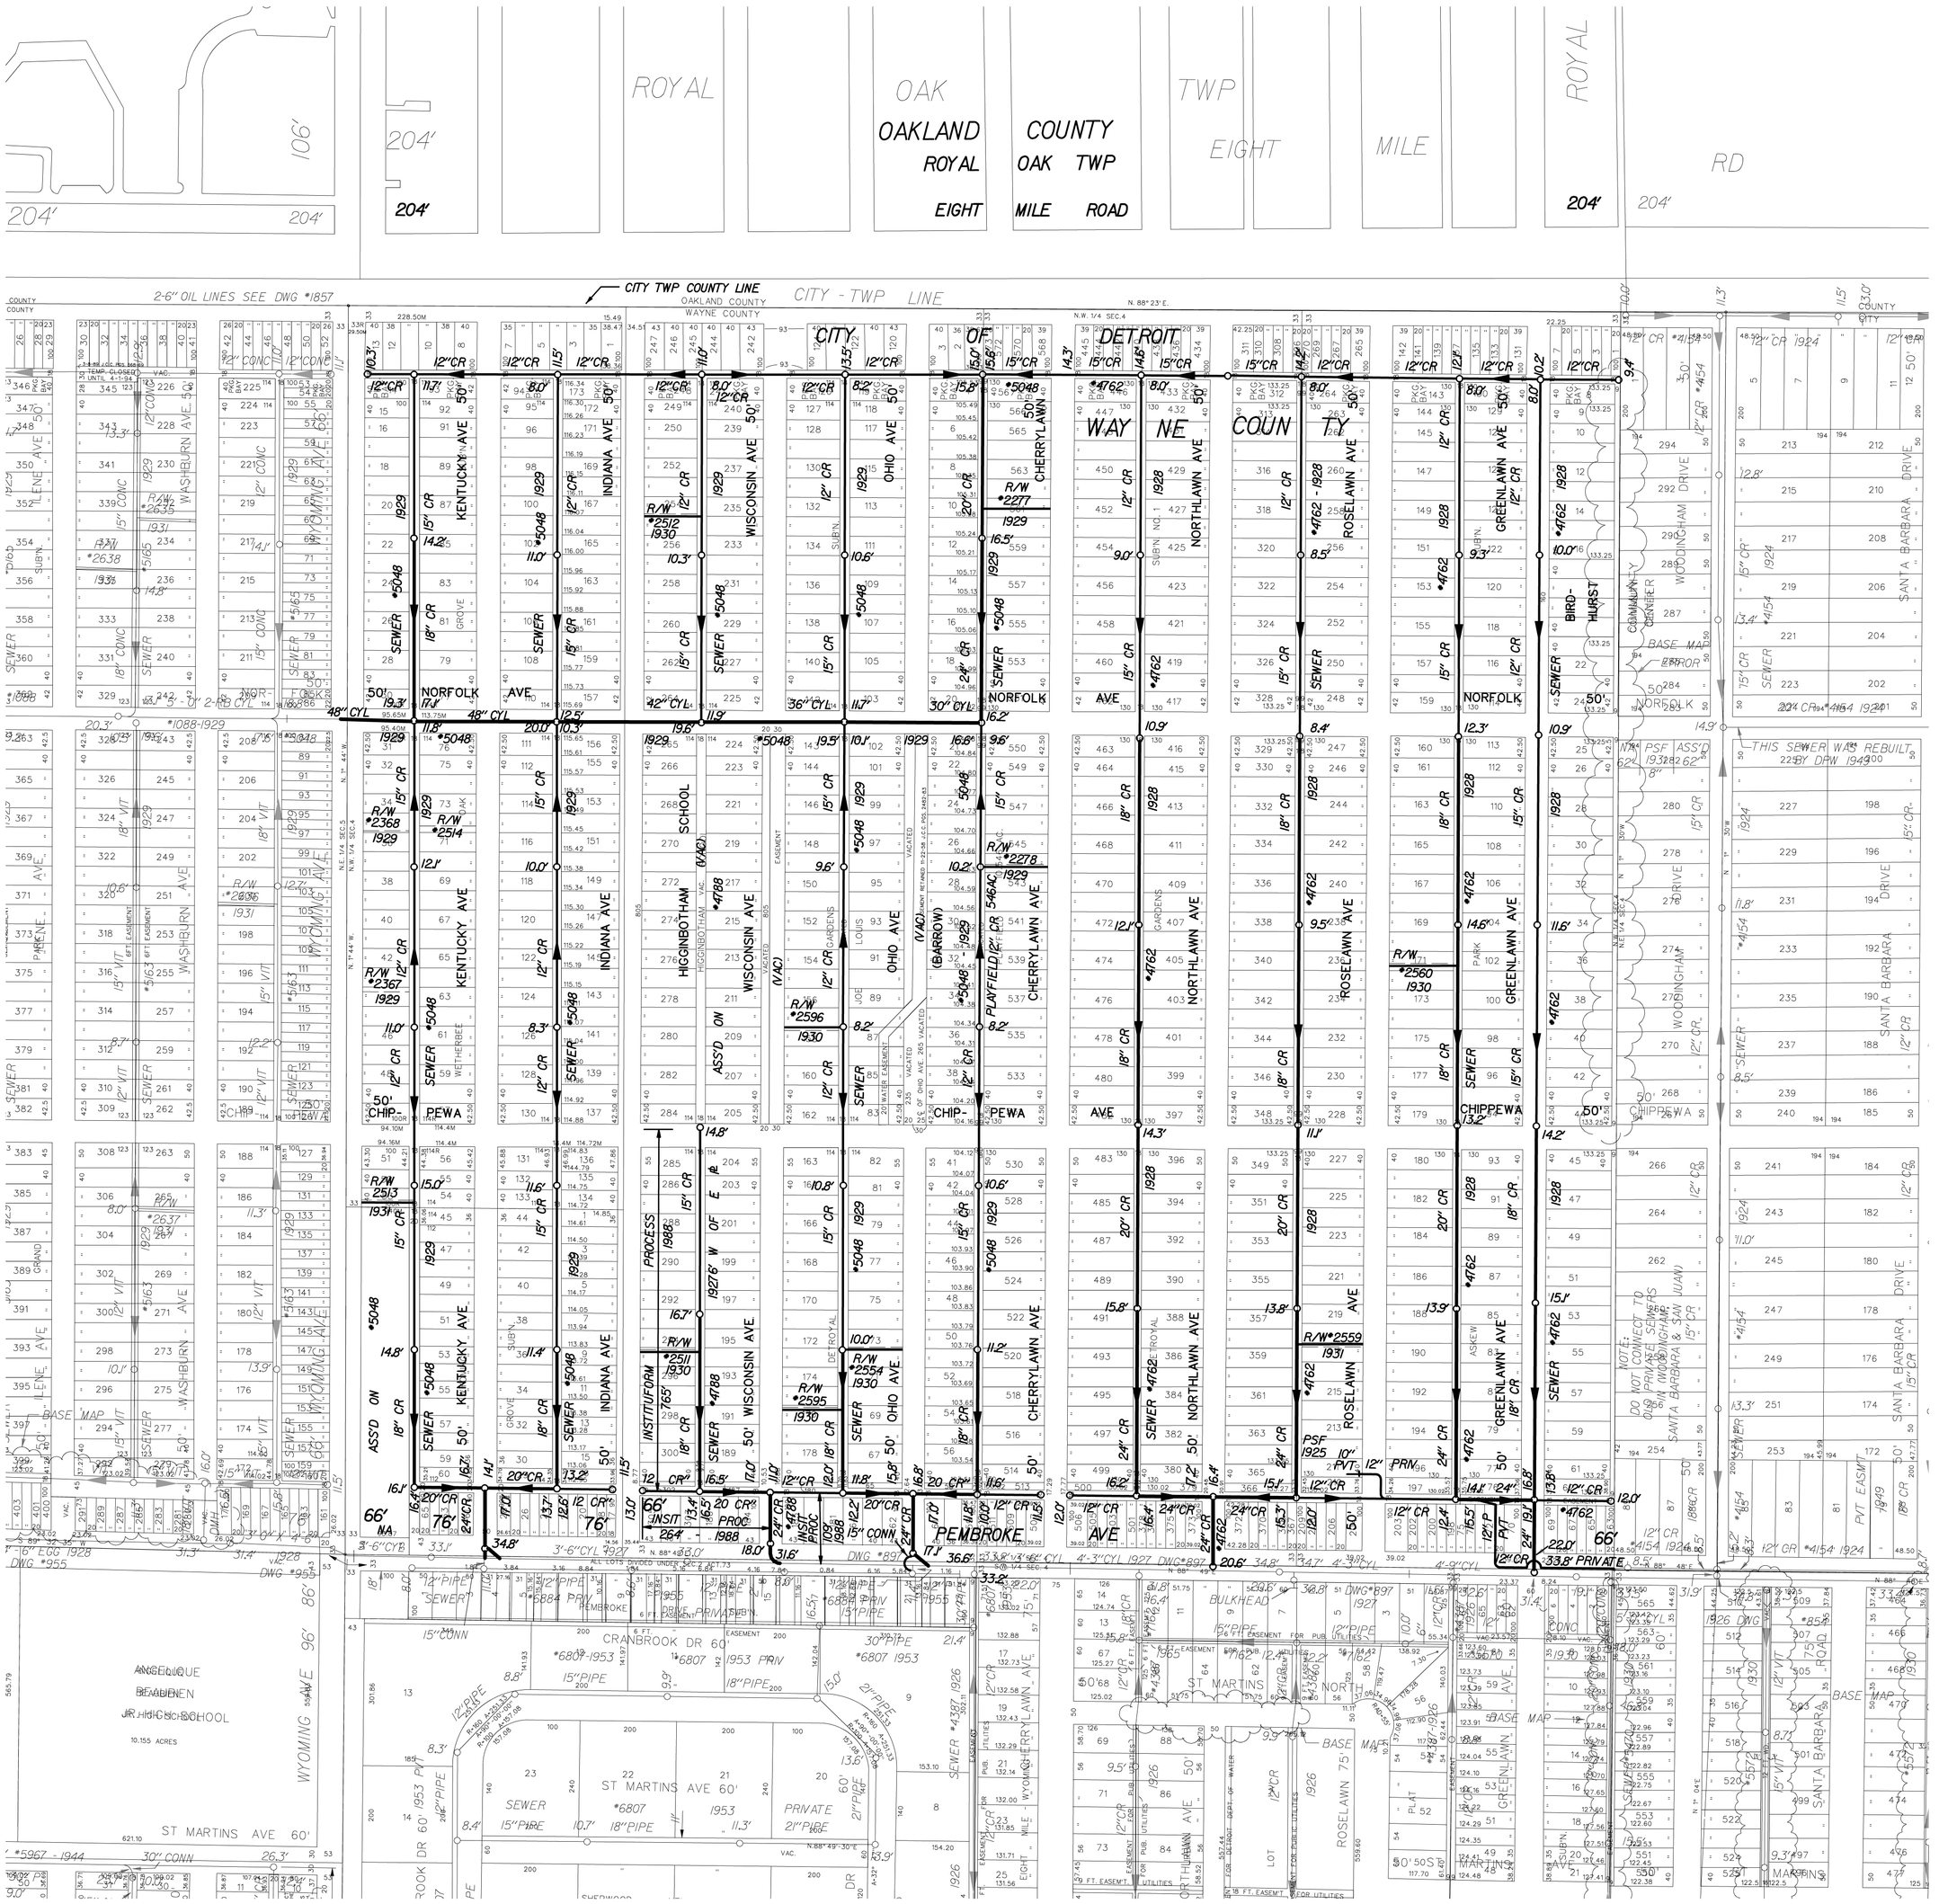

S-88-E

SEWER MAP

CITY OF DETROIT

SCALE: 1" = 200'
0 200 400

DWSD SEC. MAP NUMBER:
S-88-B

REVISED THRU:

DIGITIZED BY: CEA. INC.	DATE
C. JONES	02-16-96
W. A. ROBERTS SR.	11-18-96
CHECKED BY DWSD:	
PRINT DATE:	02-18-00

WATER & SEWERAGE DEPT. DETROIT

NORTH

STATE PLANE