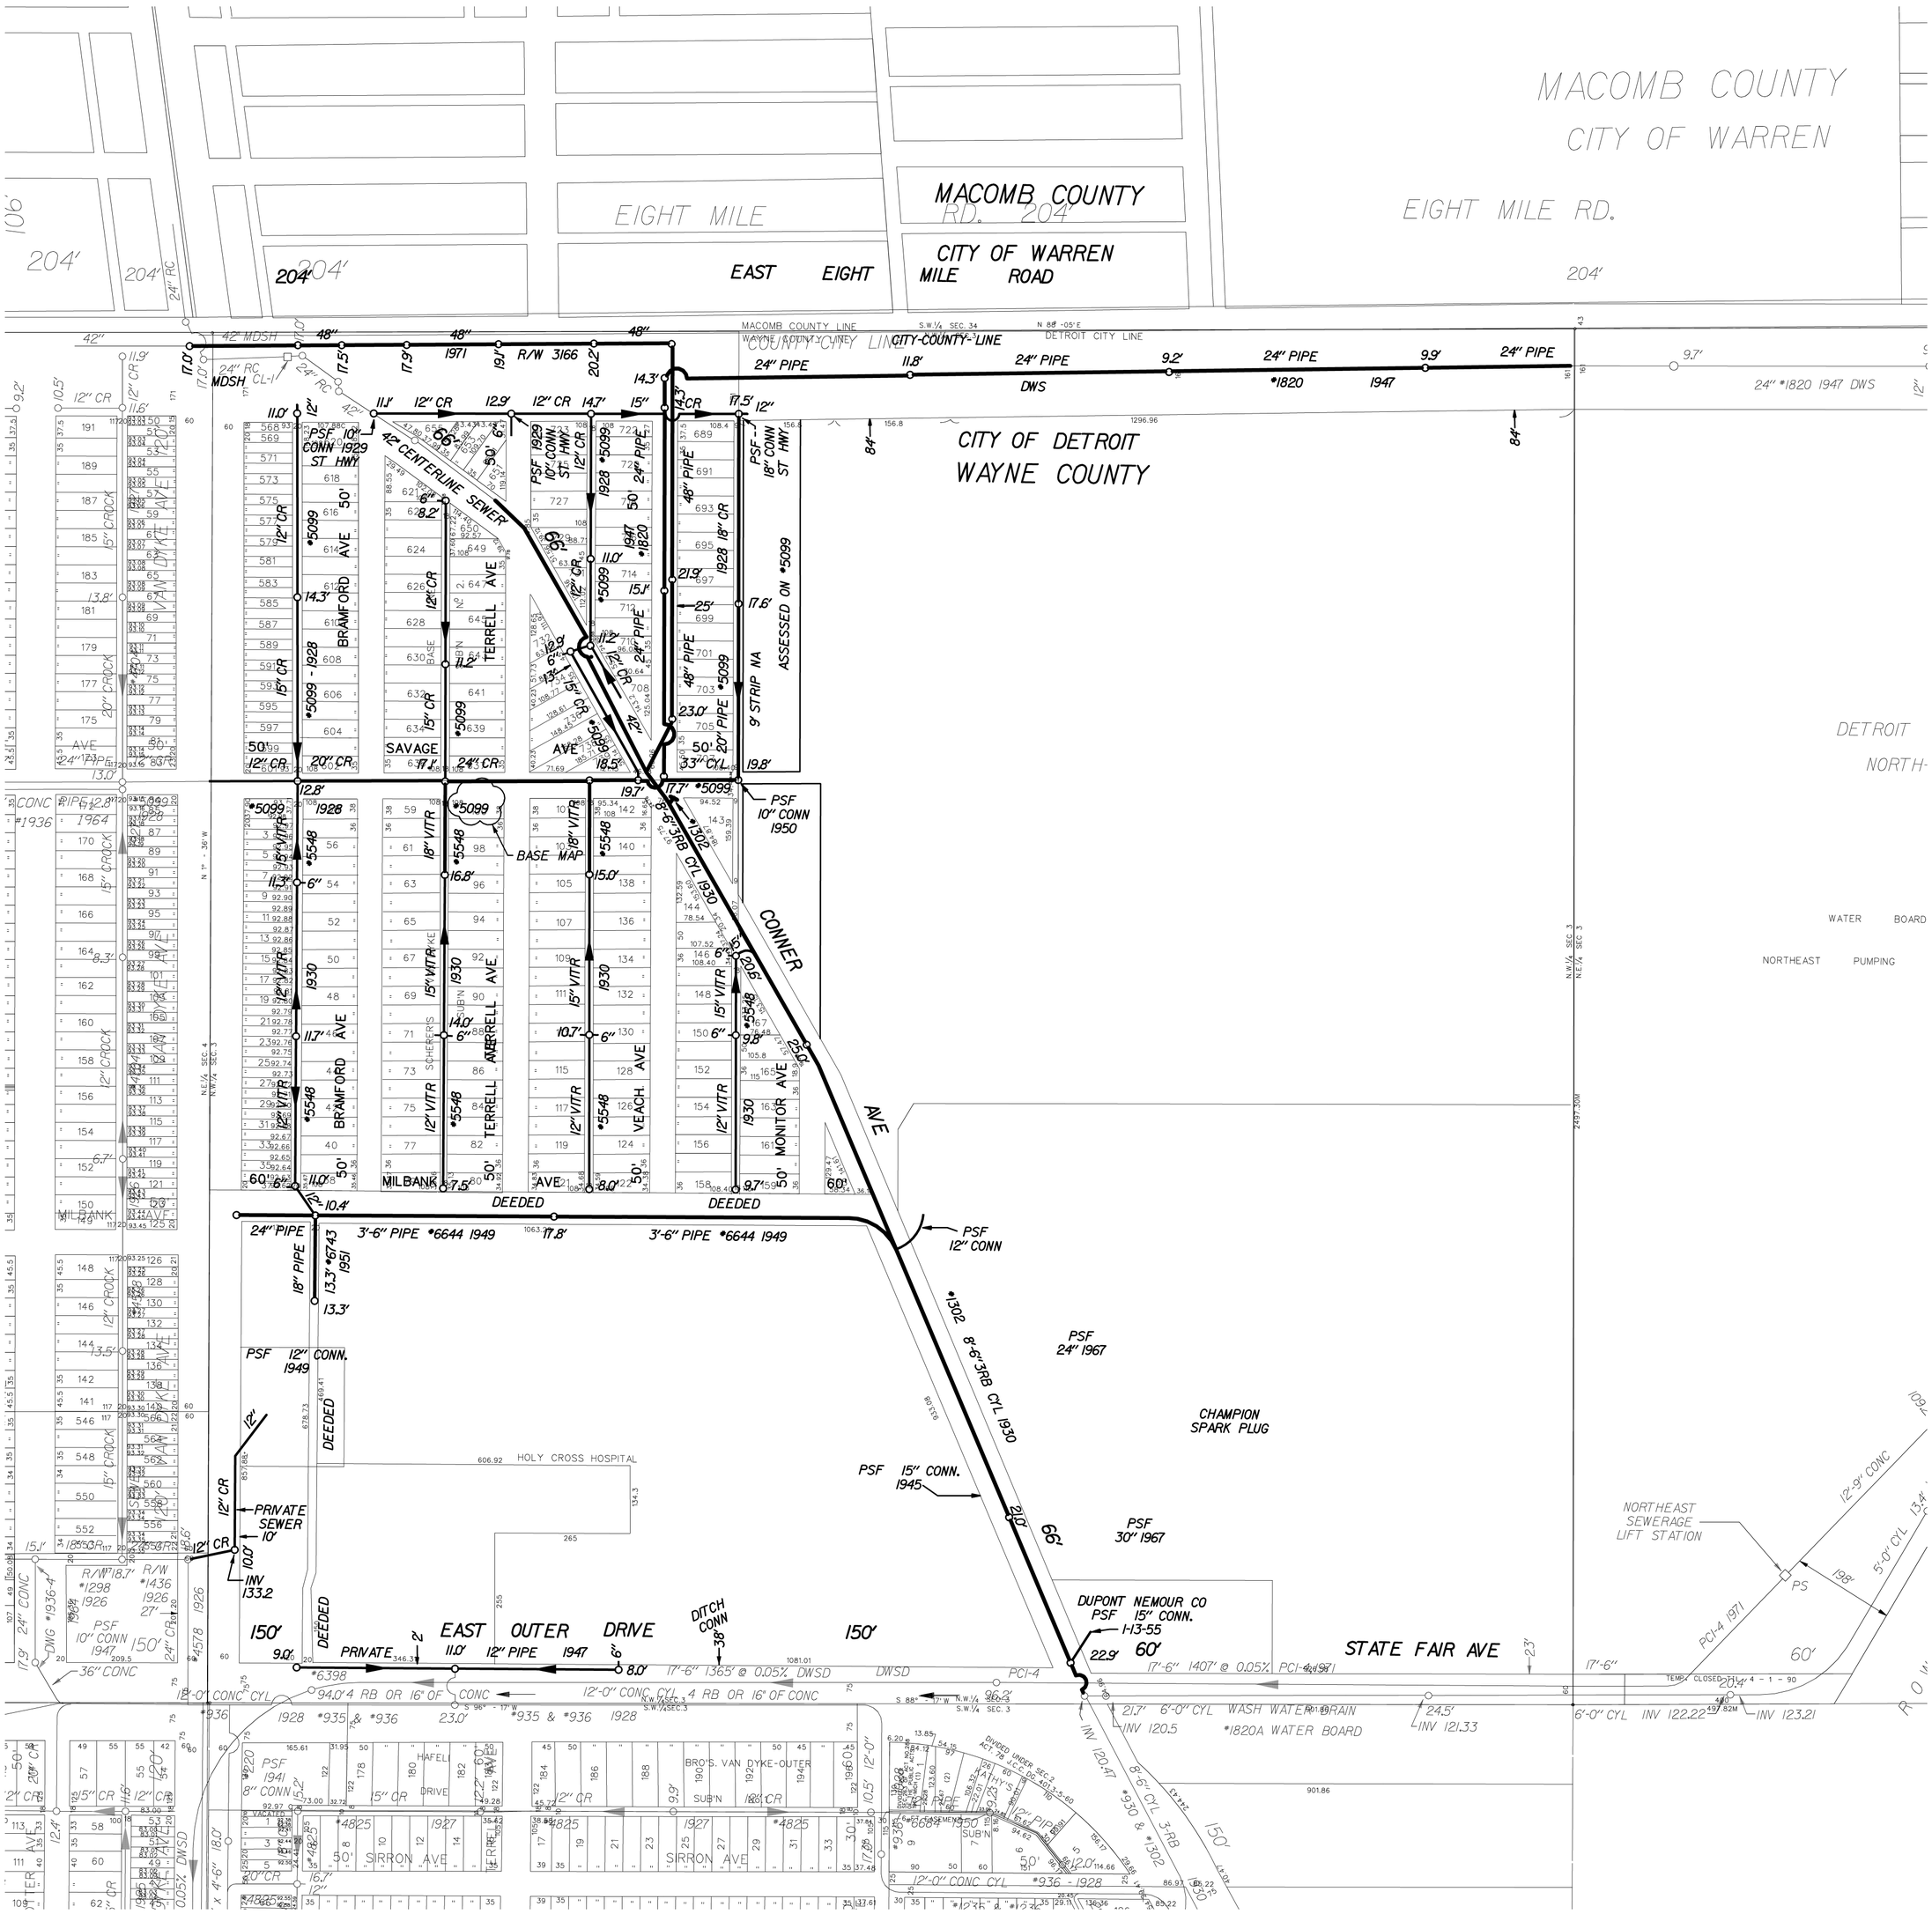

S-93-D

SEWER MAP	CITY OF DETROIT

SCALE: 1" = 200' (0 — 200 — 400)	DWSD SEC. MAP NUMBER: S-93-C	NOTES:

NAME	DATE
DIGITIZED BY: CEA, INC.	12-12-96
CHECKED BY: DWSD	12-12-96
LOG	
REVISED THRU:	12-31-03
PRINT DATE:	02-19-99

WATER & SEWERAGE DEPT. DETROIT

NORTH

STATE PLANE